



1. PROVIDE STEEL LINTELS AS PER THE FOLLOWING SCHEDULE IN ALL MASONRY WALL OPENINGS WHEN NOT SHOWN ON DRAWINGS, OR IN OPENINGS REQUIRED BY THE ARCHITECTURAL, MECHANICAL, AND ELECTRICAL DRAWINGS
 - FOR OPENINGS UP TO 4'-0" :
 - L3 1/2x3 1/2x1/4
 - L5x3 1/2x5/8
 - FOR OPENINGS FROM 4'-1" TO 6'-0" :
 - L3 1/2x3 1/2x1/4
 - L5x3 1/2x5/8
 - FOR OPENINGS FROM 6'-1" TO 7'-0" :
 - L3 1/2x3 1/2x1/4
 - L5x3 1/2x5/8
 - FOR OPENINGS FROM 7'-1" TO 10'-0" :
 - L3 1/2x3 1/2x1/4
 - L5x3 1/2x5/8
 - FOR OPENINGS GREATER THAN 10'-0" :
 - 1/8"x16" WITH 5/16" Plate
- FOR OPENINGS GREATER THAN 10'-0" :
 - FOR A MINIMUM BEAM WEIGHT OF 36 PLF PLUS A 5/16" x 11" BOT PLATE
2. ALL LINTELS SHALL HAVE 1" OF BEARING FOR EACH FOOT OF SPAN WITH A MINIMUM OF 6" BEARING AT EACH END
3. ALL LINTELS SHALL BEAR ON 8" OF SOLID MASONRY, U.N.O.
4. USE ONE ANGLE FOR EACH 4" WYTHE OF MASONRY.
- PLATES ARE TO BE 1" LESS THAN NOMINAL WALL THICKNESS.
5. MINIMUM THICKNESS OF LINTELS IN EXTERIOR WALLS TO BE 5/16".


1. PROVIDE STEEL LINTELS AS PER THE FOLLOWING SCHEDULE IN ALL MASONRY WALL OPENINGS WHEN NOT SHOWN ON DRAWINGS, OR IN OPENINGS REQUIRED BY THE ARCHITECTURAL, MECHANICAL, AND ELECTRICAL DRAWINGS
 - FOR OPENINGS UP TO 4'-0" :
 - L3 1/2x3 1/2x14
 - L5x3 1/2x5/8
 - FOR OPENINGS FROM 4'-1" TO 6'-0" :
 - L3 1/2x3 1/2x16
 - L5x3 1/2x5/8
 - FOR OPENINGS FROM 6'-1" TO 7'-0" :
 - 1W8x16 with 5/16" Plate
 - FOR OPENINGS FROM 7'-1" TO 10'-0" :
 - 1W8x16 with 5/16" Plate
 - FOR OPENINGS GREATER THAN 10'-0" :
 - NOT SHOWN ON PLANS ALLOW FOR A MINIMUM BEAM WEIGHT OF 36 PLF PLUS A 5/16" x 11" BOT PLATE
2. ALL LINTELS SHALL HAVE 1" OF BEARING FOR EACH FOOT OF SPAN WITH A MINIMUM OF 6" BEARING AT EACH END
3. ALL LINTELS SHALL BEAR ON 8" OF SOLID MASONRY, U.N.O.
4. USE ONE ANGLE FOR EACH 4' WYTHE OF MASONRY.
PLATES ARE TO BE 1" LESS THAN NOMINAL WALL THICKNESS.
5. MINIMUM THICKNESS OF LINTELS IN EXTERIOR WALLS TO BE 5/16".

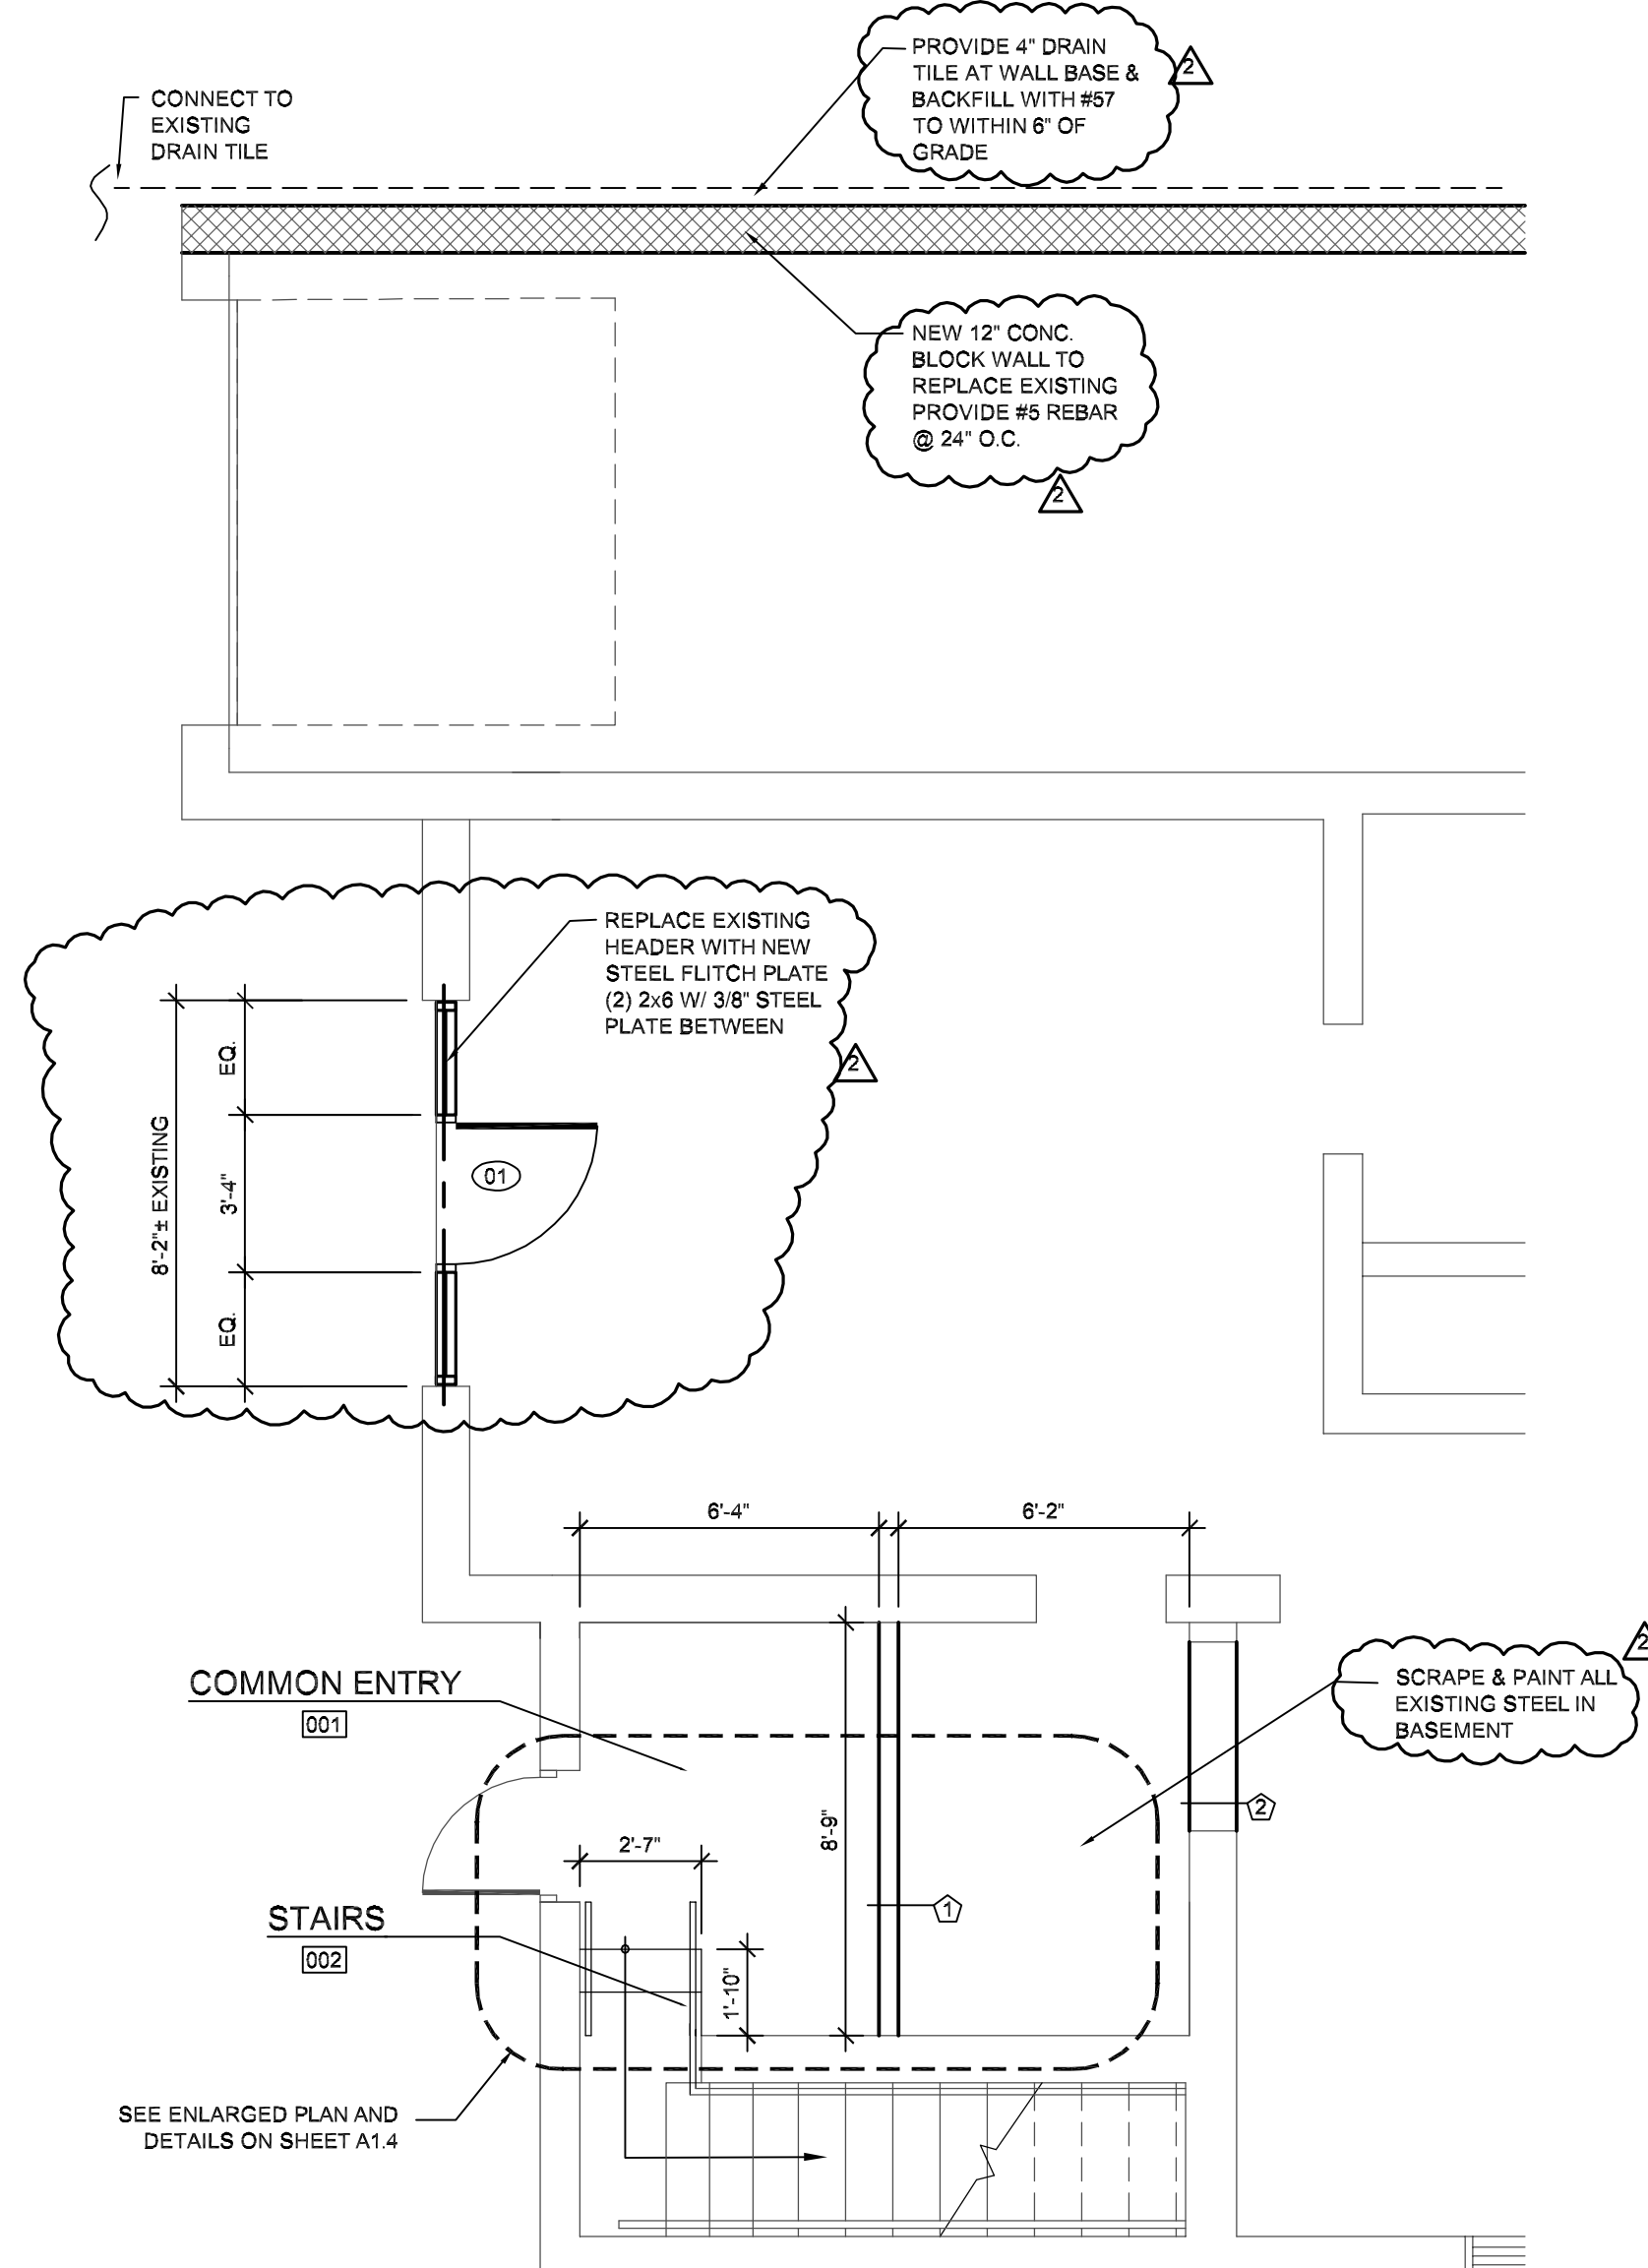

LOWER LEVEL PROPOSED PLAN
SCALE: 1/4" = 1'-0"

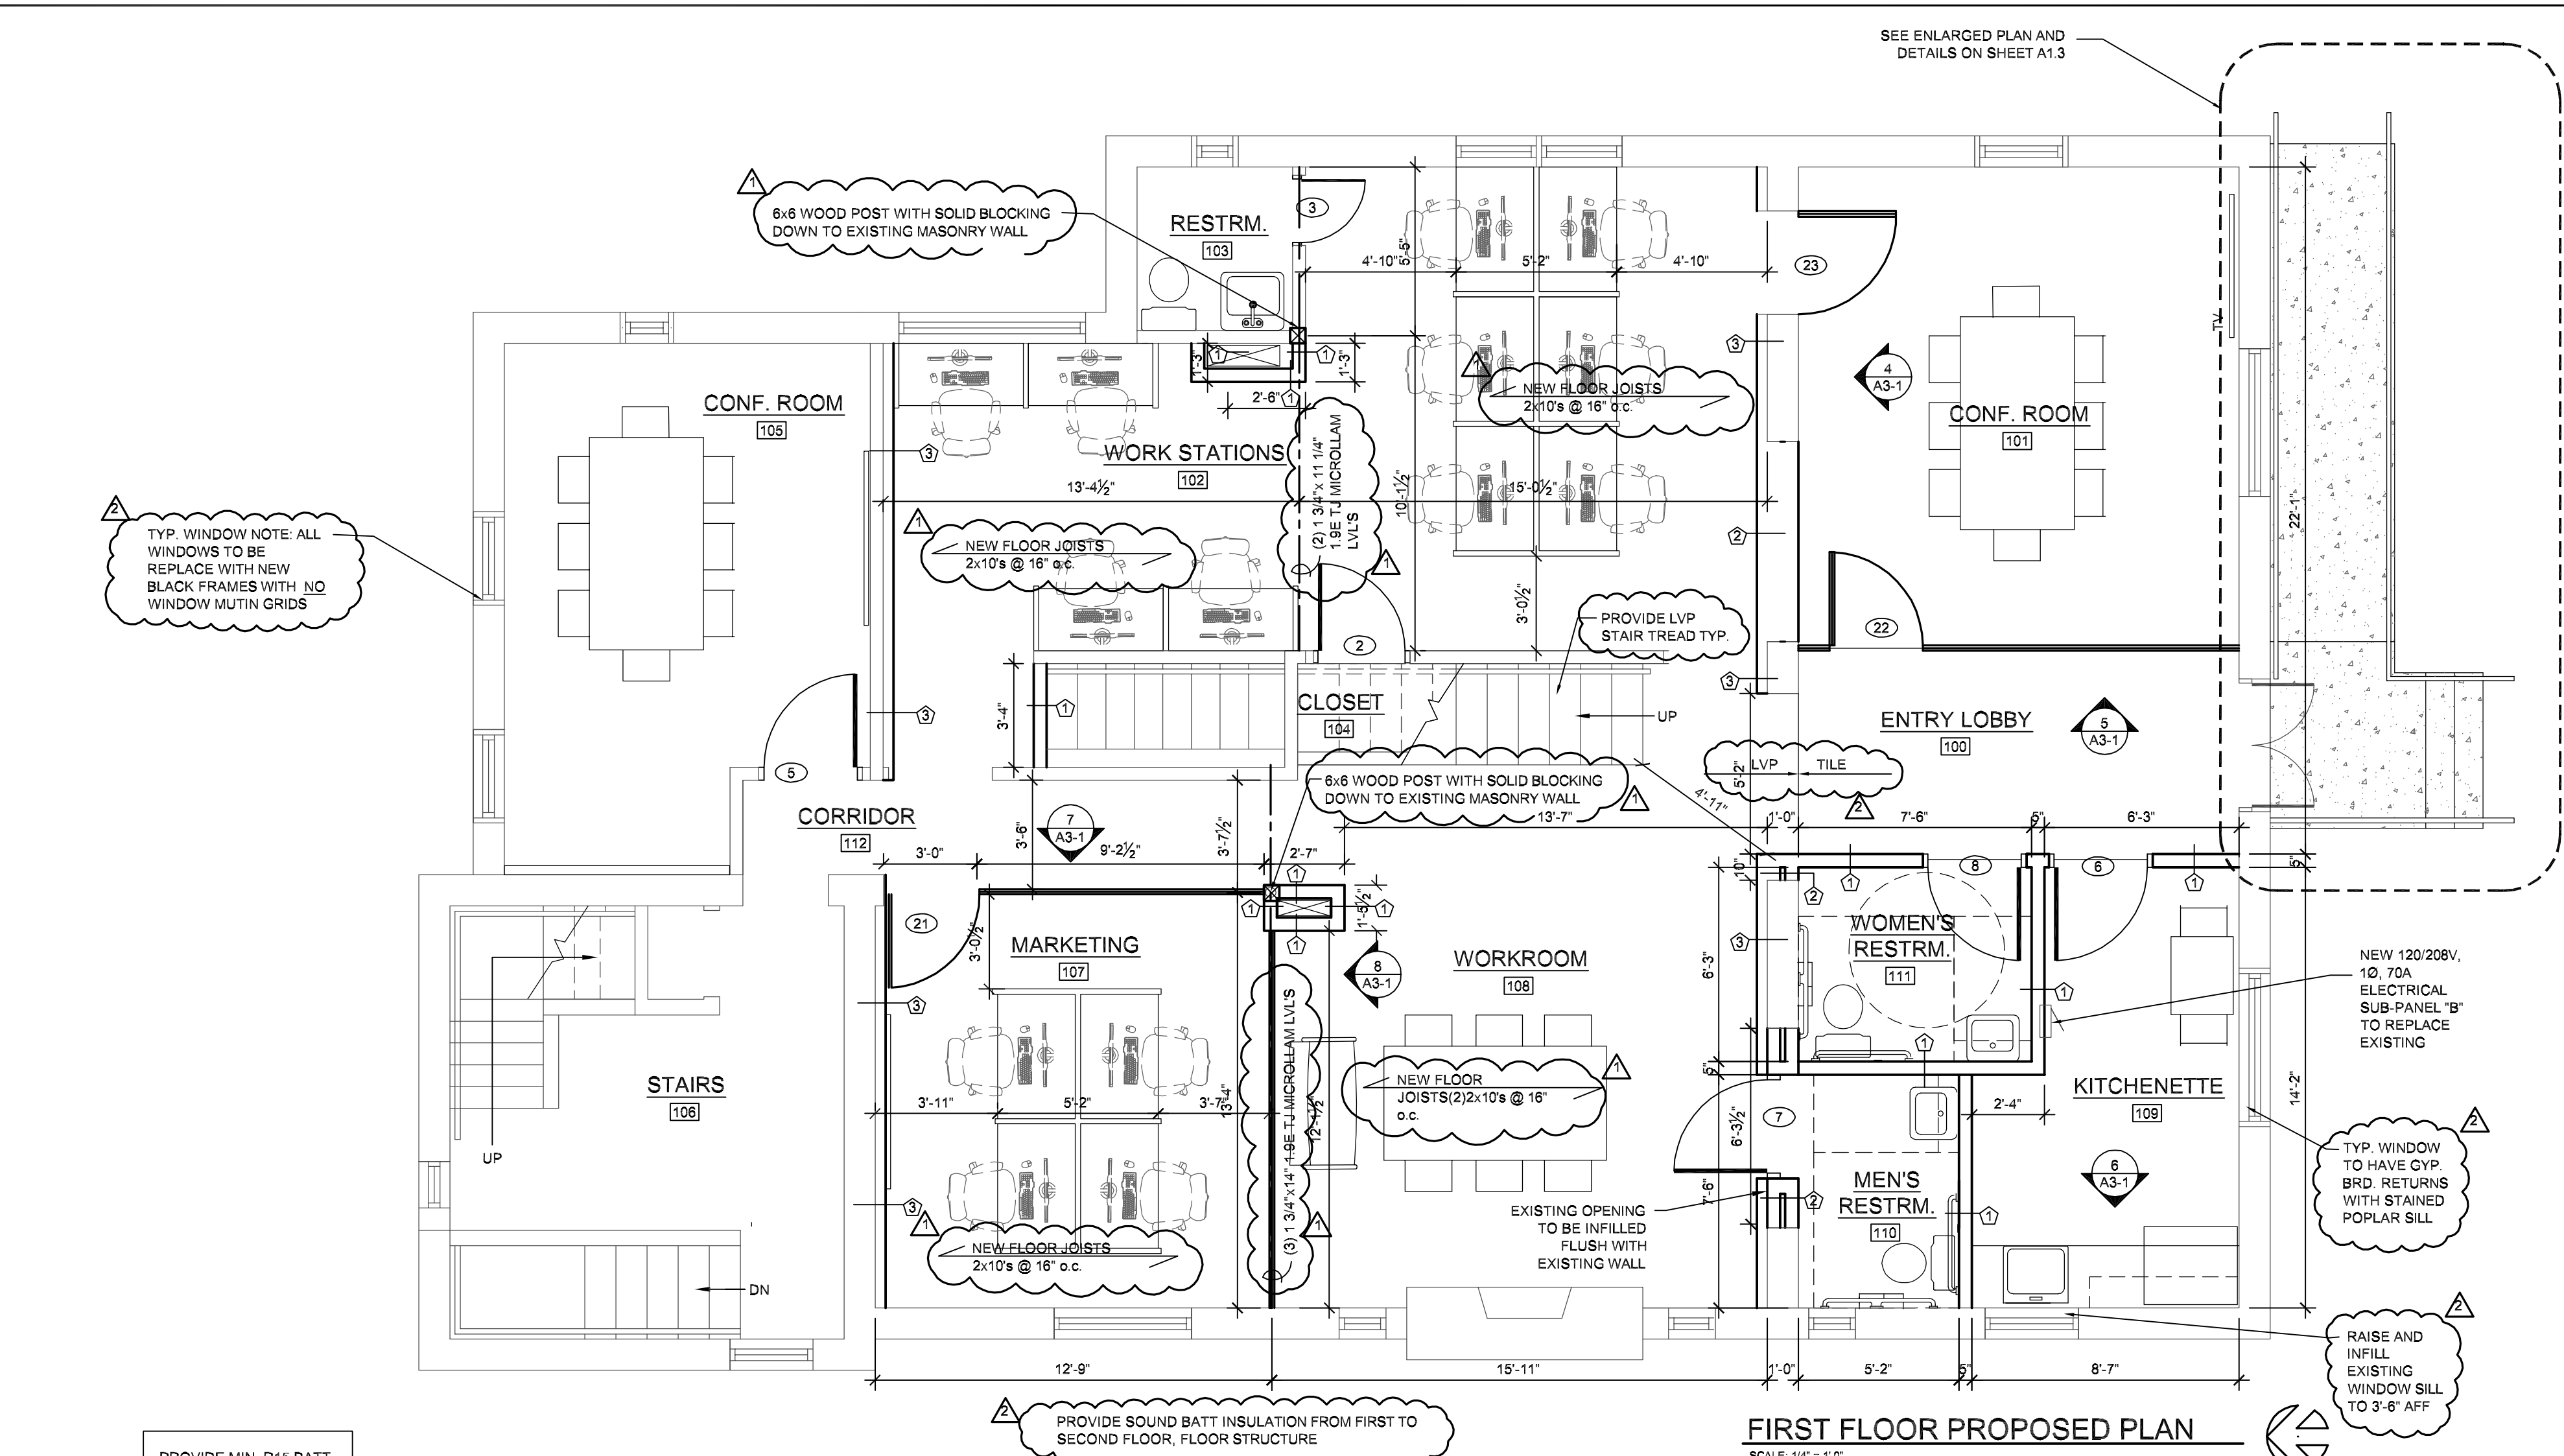

FIRST FLOOR PROPOSED PLAN
SCALE: 1/4" = 1'-0"

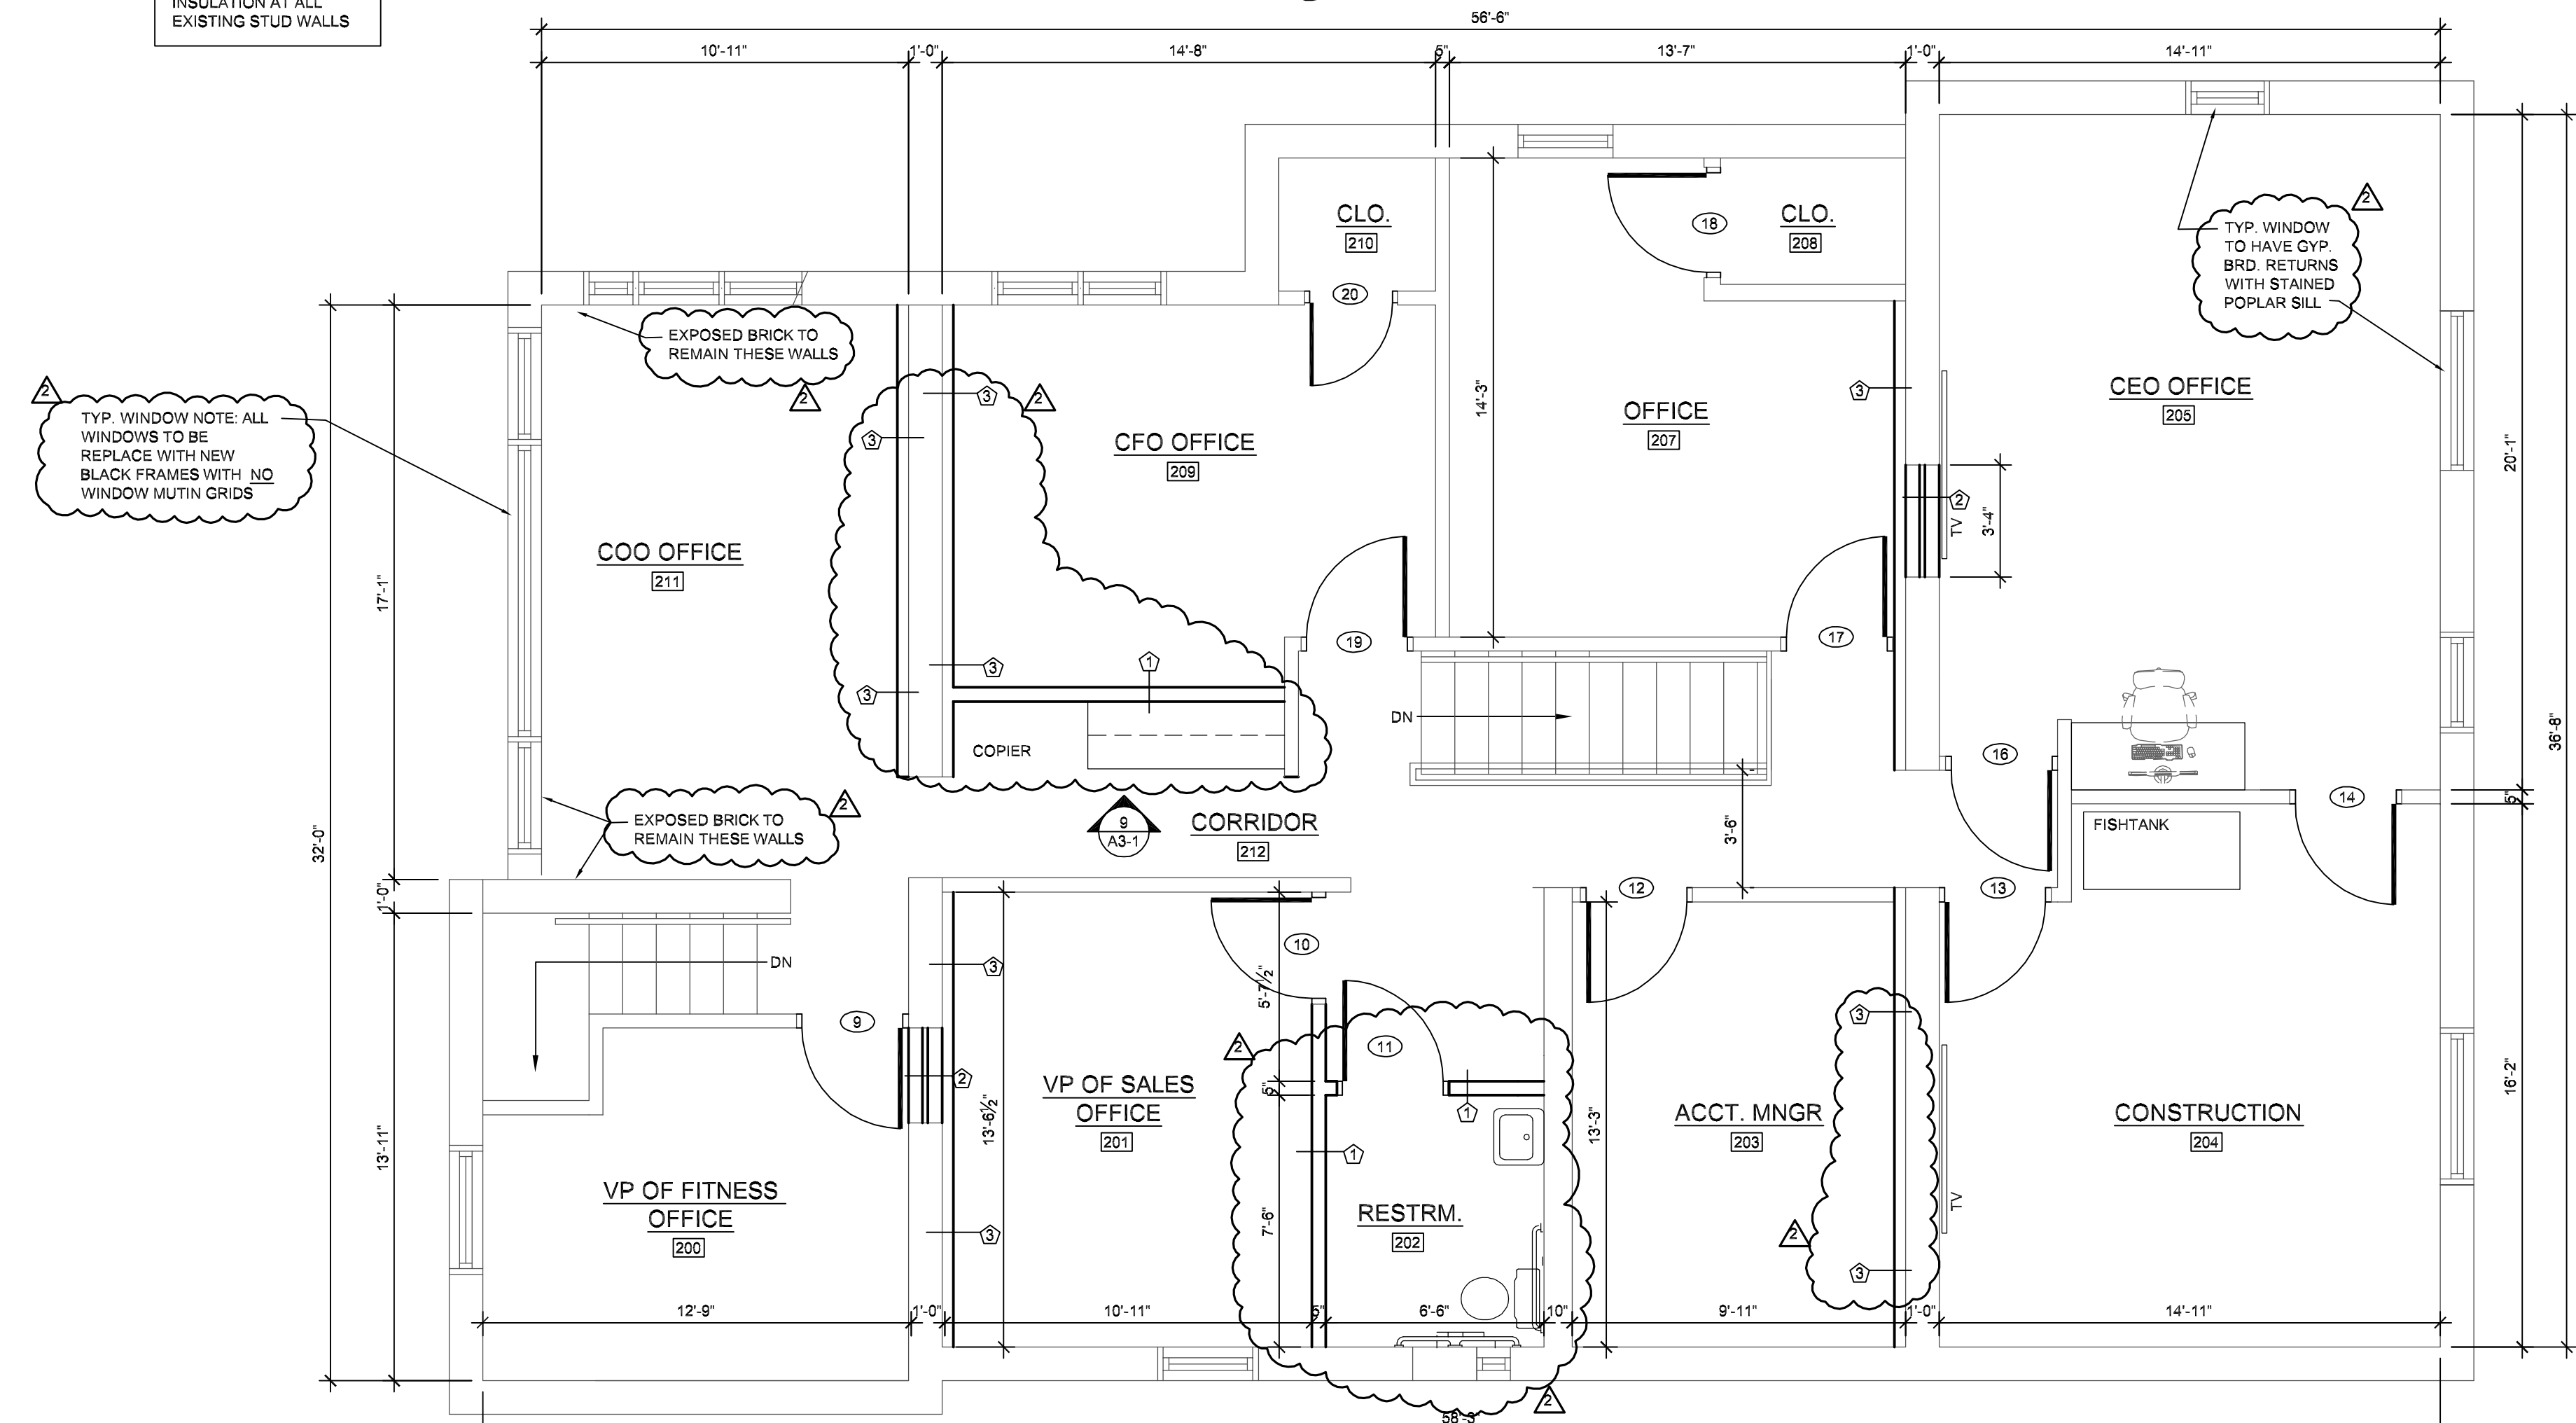


SECOND FLOOR PROPOSED PLAN



REV.	DATE
1	5/3/23
2	6/5/23

LS ARCHITECTS
22062 LORAN ROAD
FAIRVIEW PARK, OHIO 44126
PHONE 26-403-9954 FAX 440-76-8637

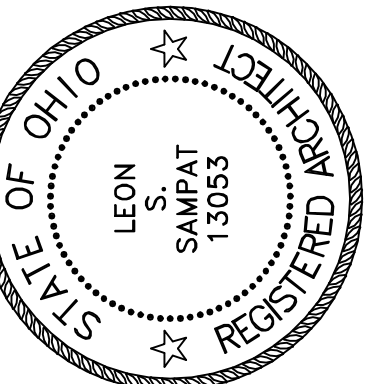


LEON S. SAMPAT
LICENSE# 13053
EXPIRATION DATE 12/31/2023

ALTERATIONS FOR:
ALTENBURG OFFICE
20088 CENTER RIDGE ROAD
ROCKY RIVER, OH


DB NO:	22-247
DATE:	02.01.2023
SUE:	PERMIT
SHEET:	

A1.1

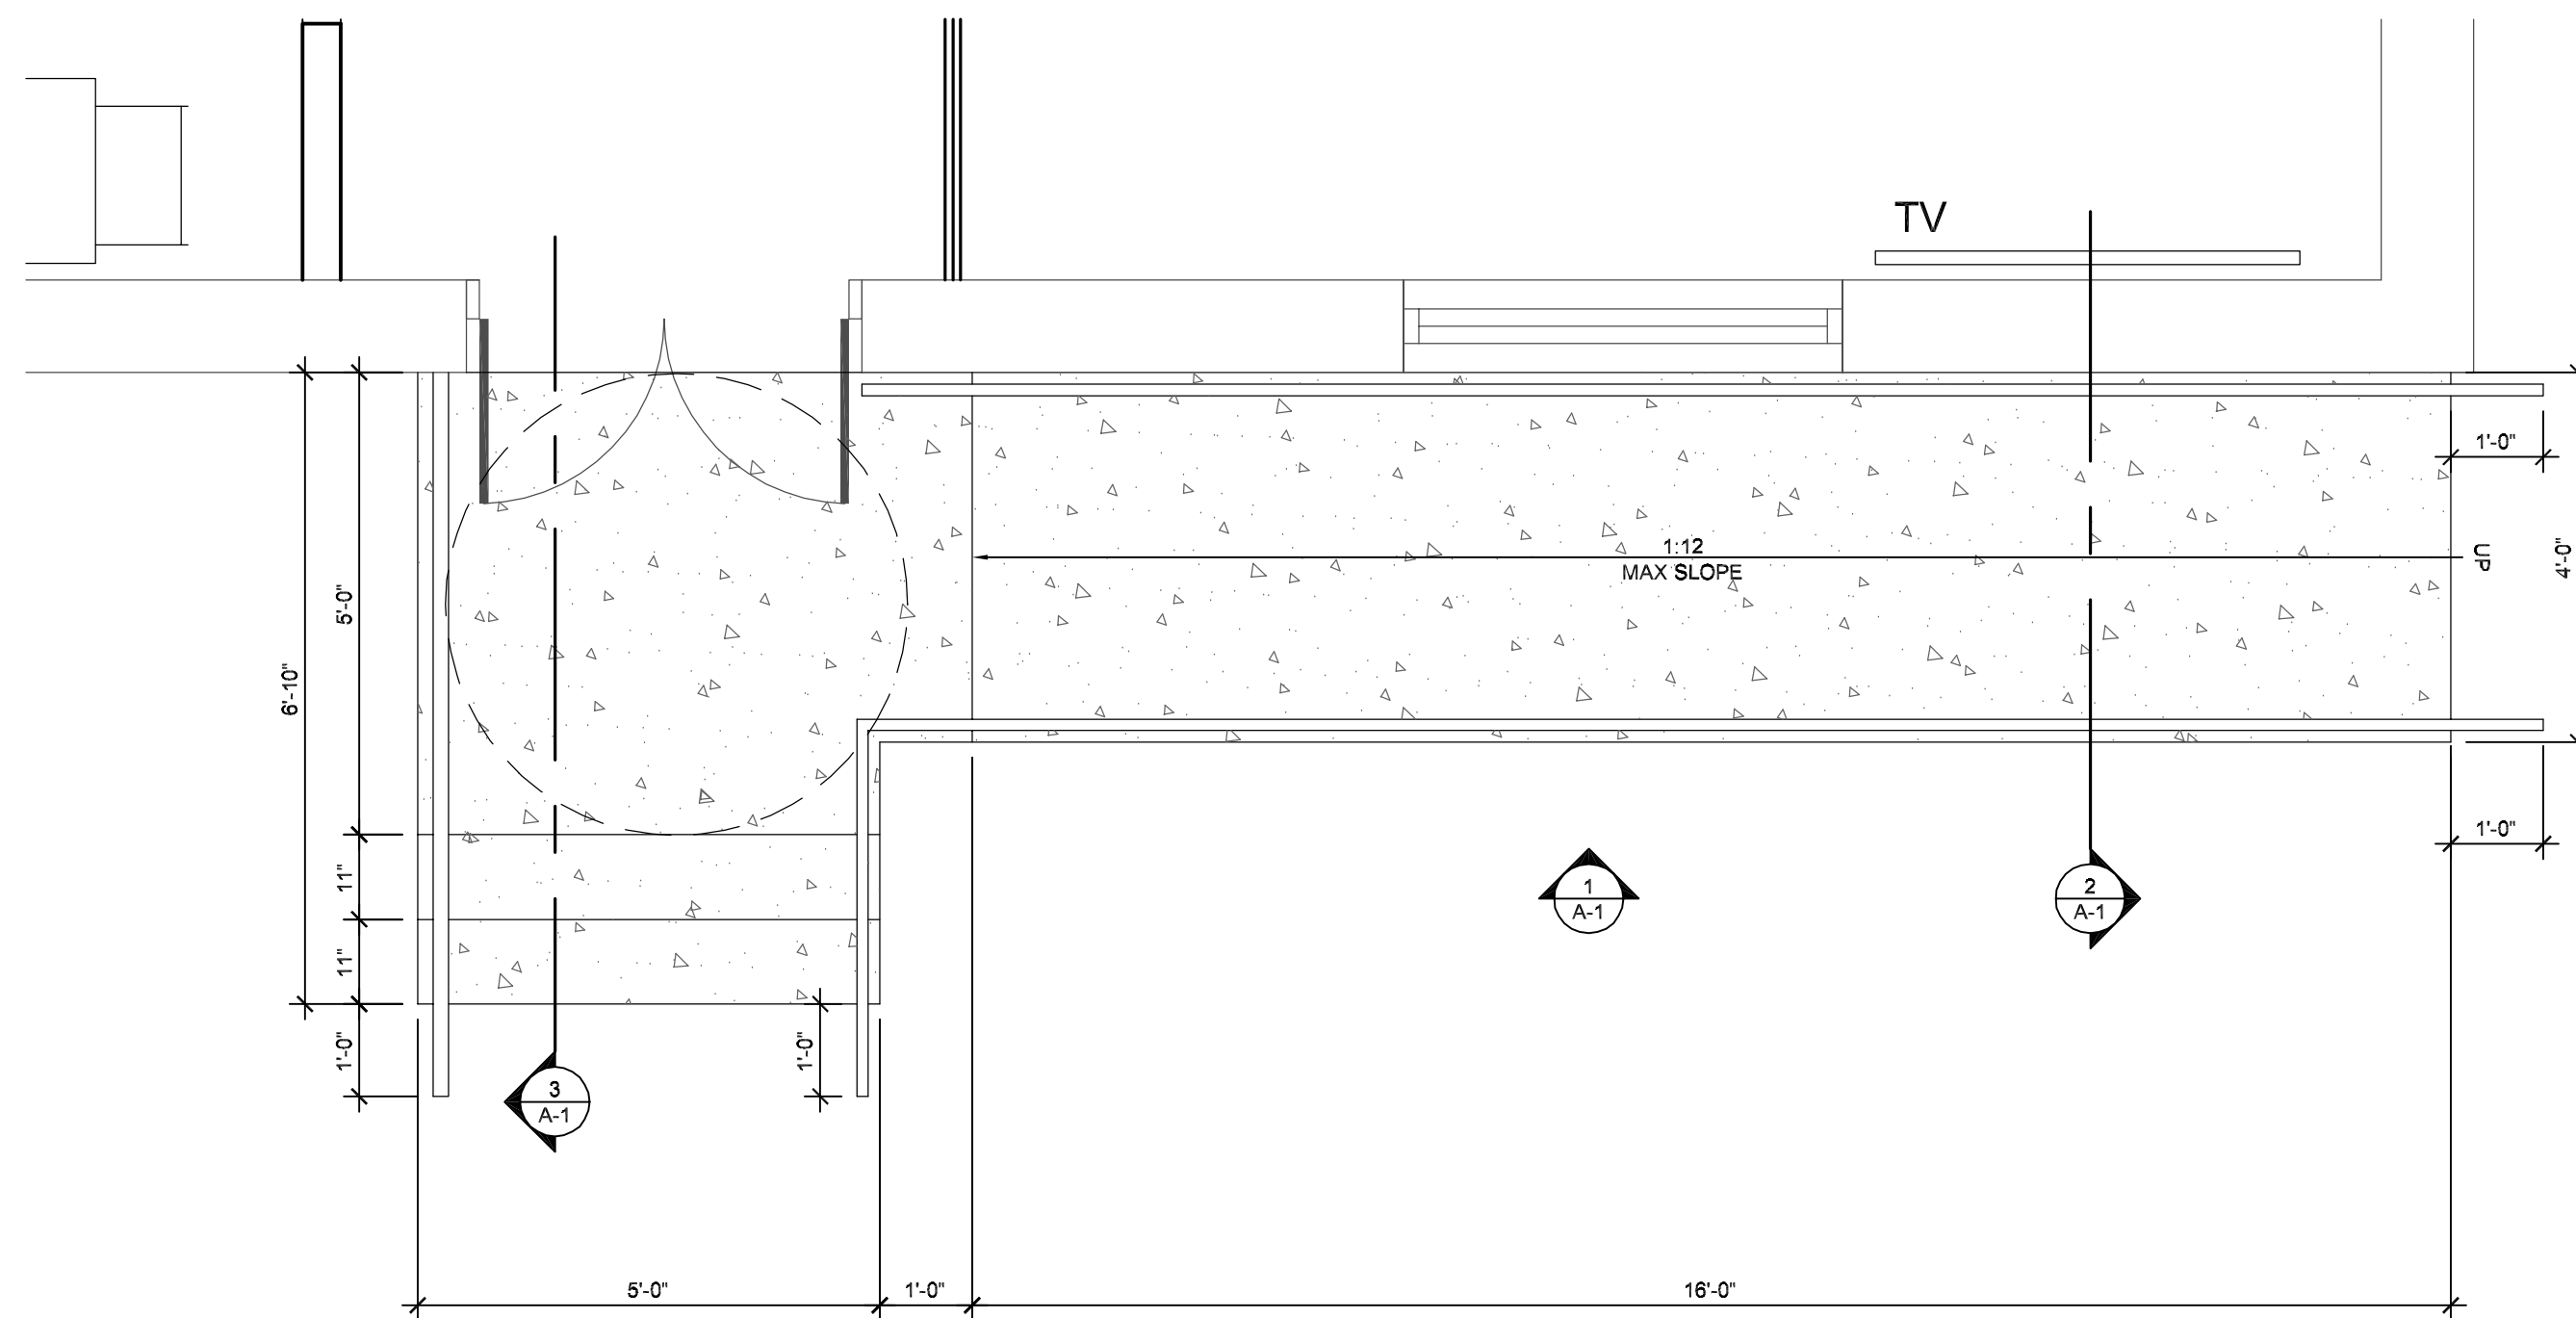


ENLARGED RAMP PLAN


SCALE: 1/2" = 1'-0"

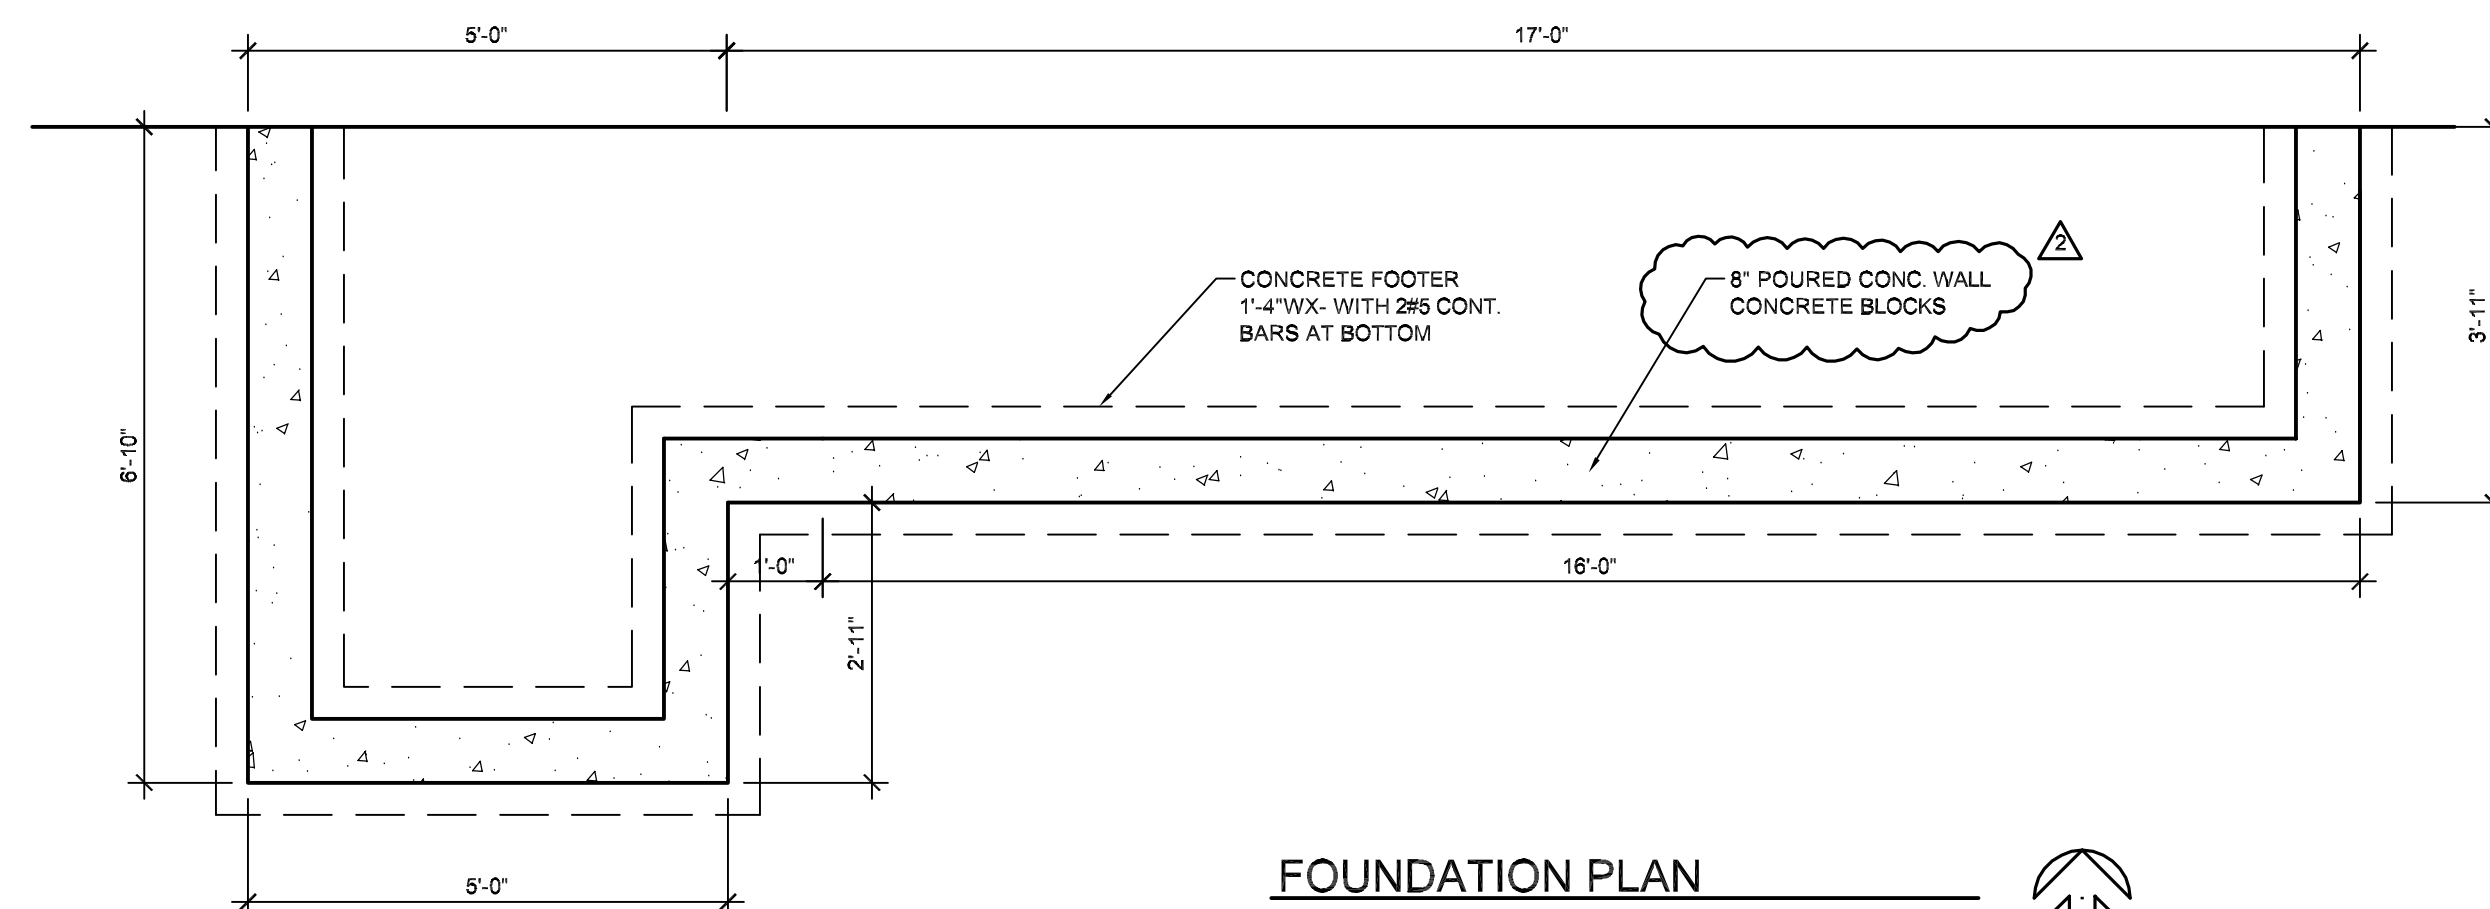


FOUNDATION PLAN

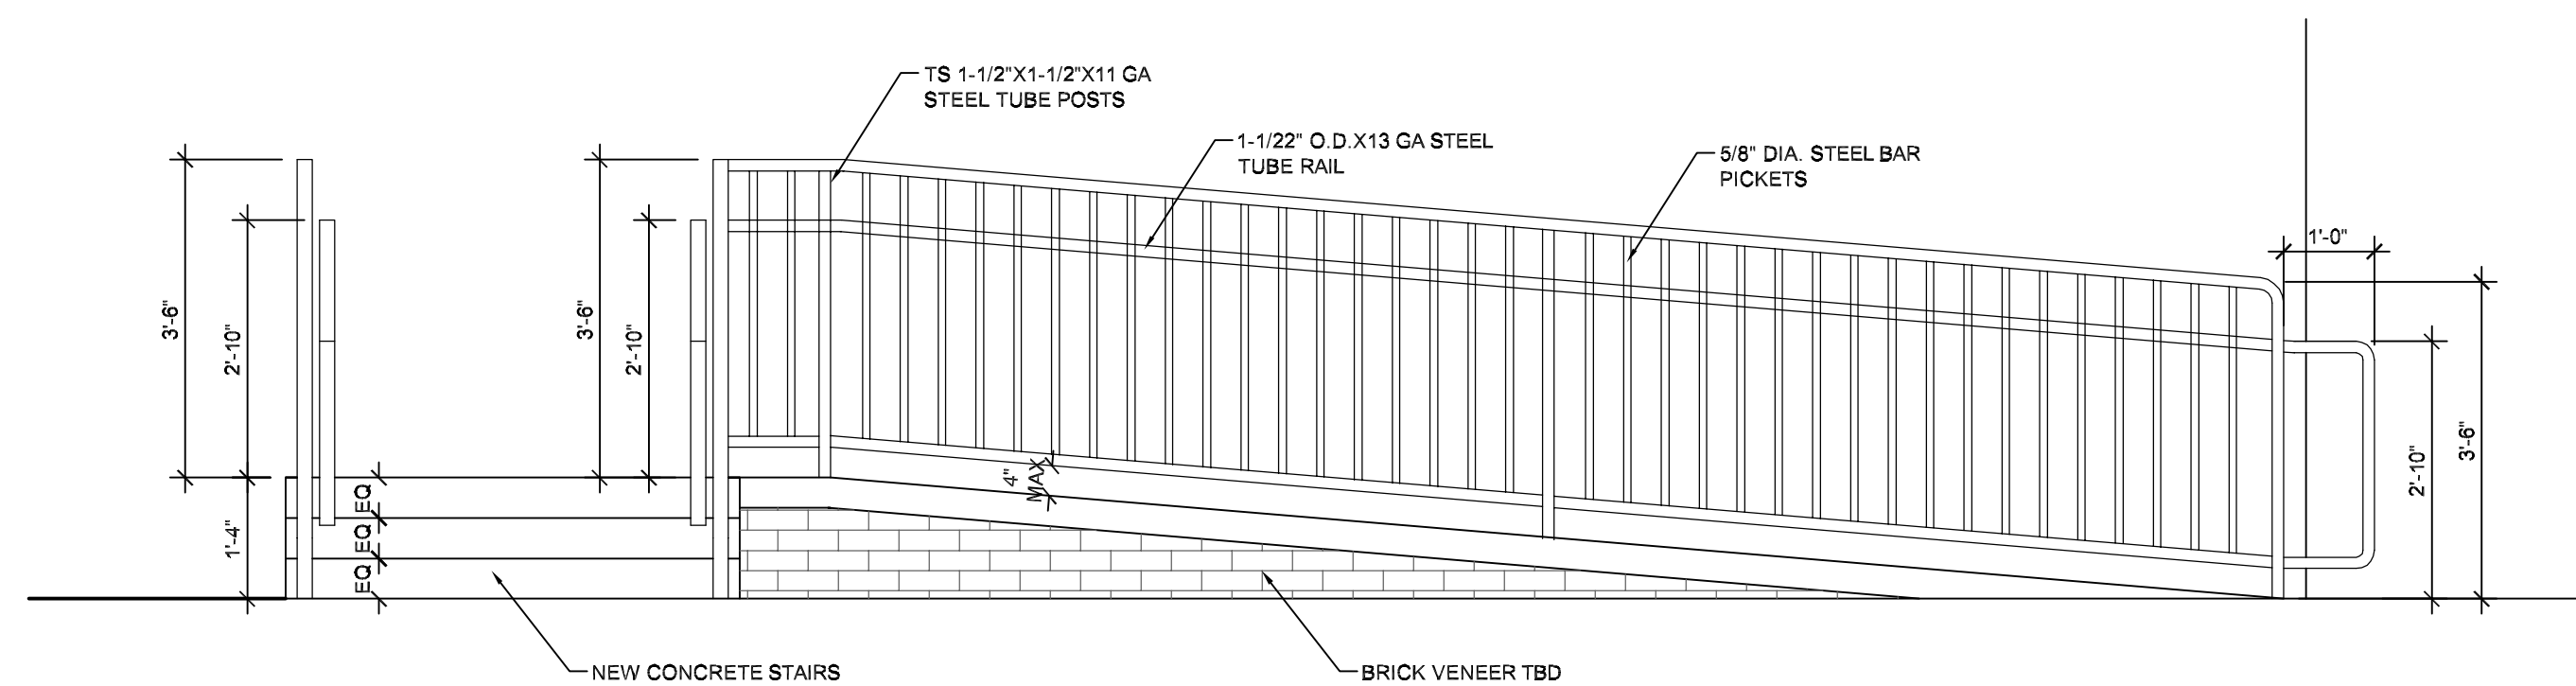

NEW RAMP ELEVATION "1"

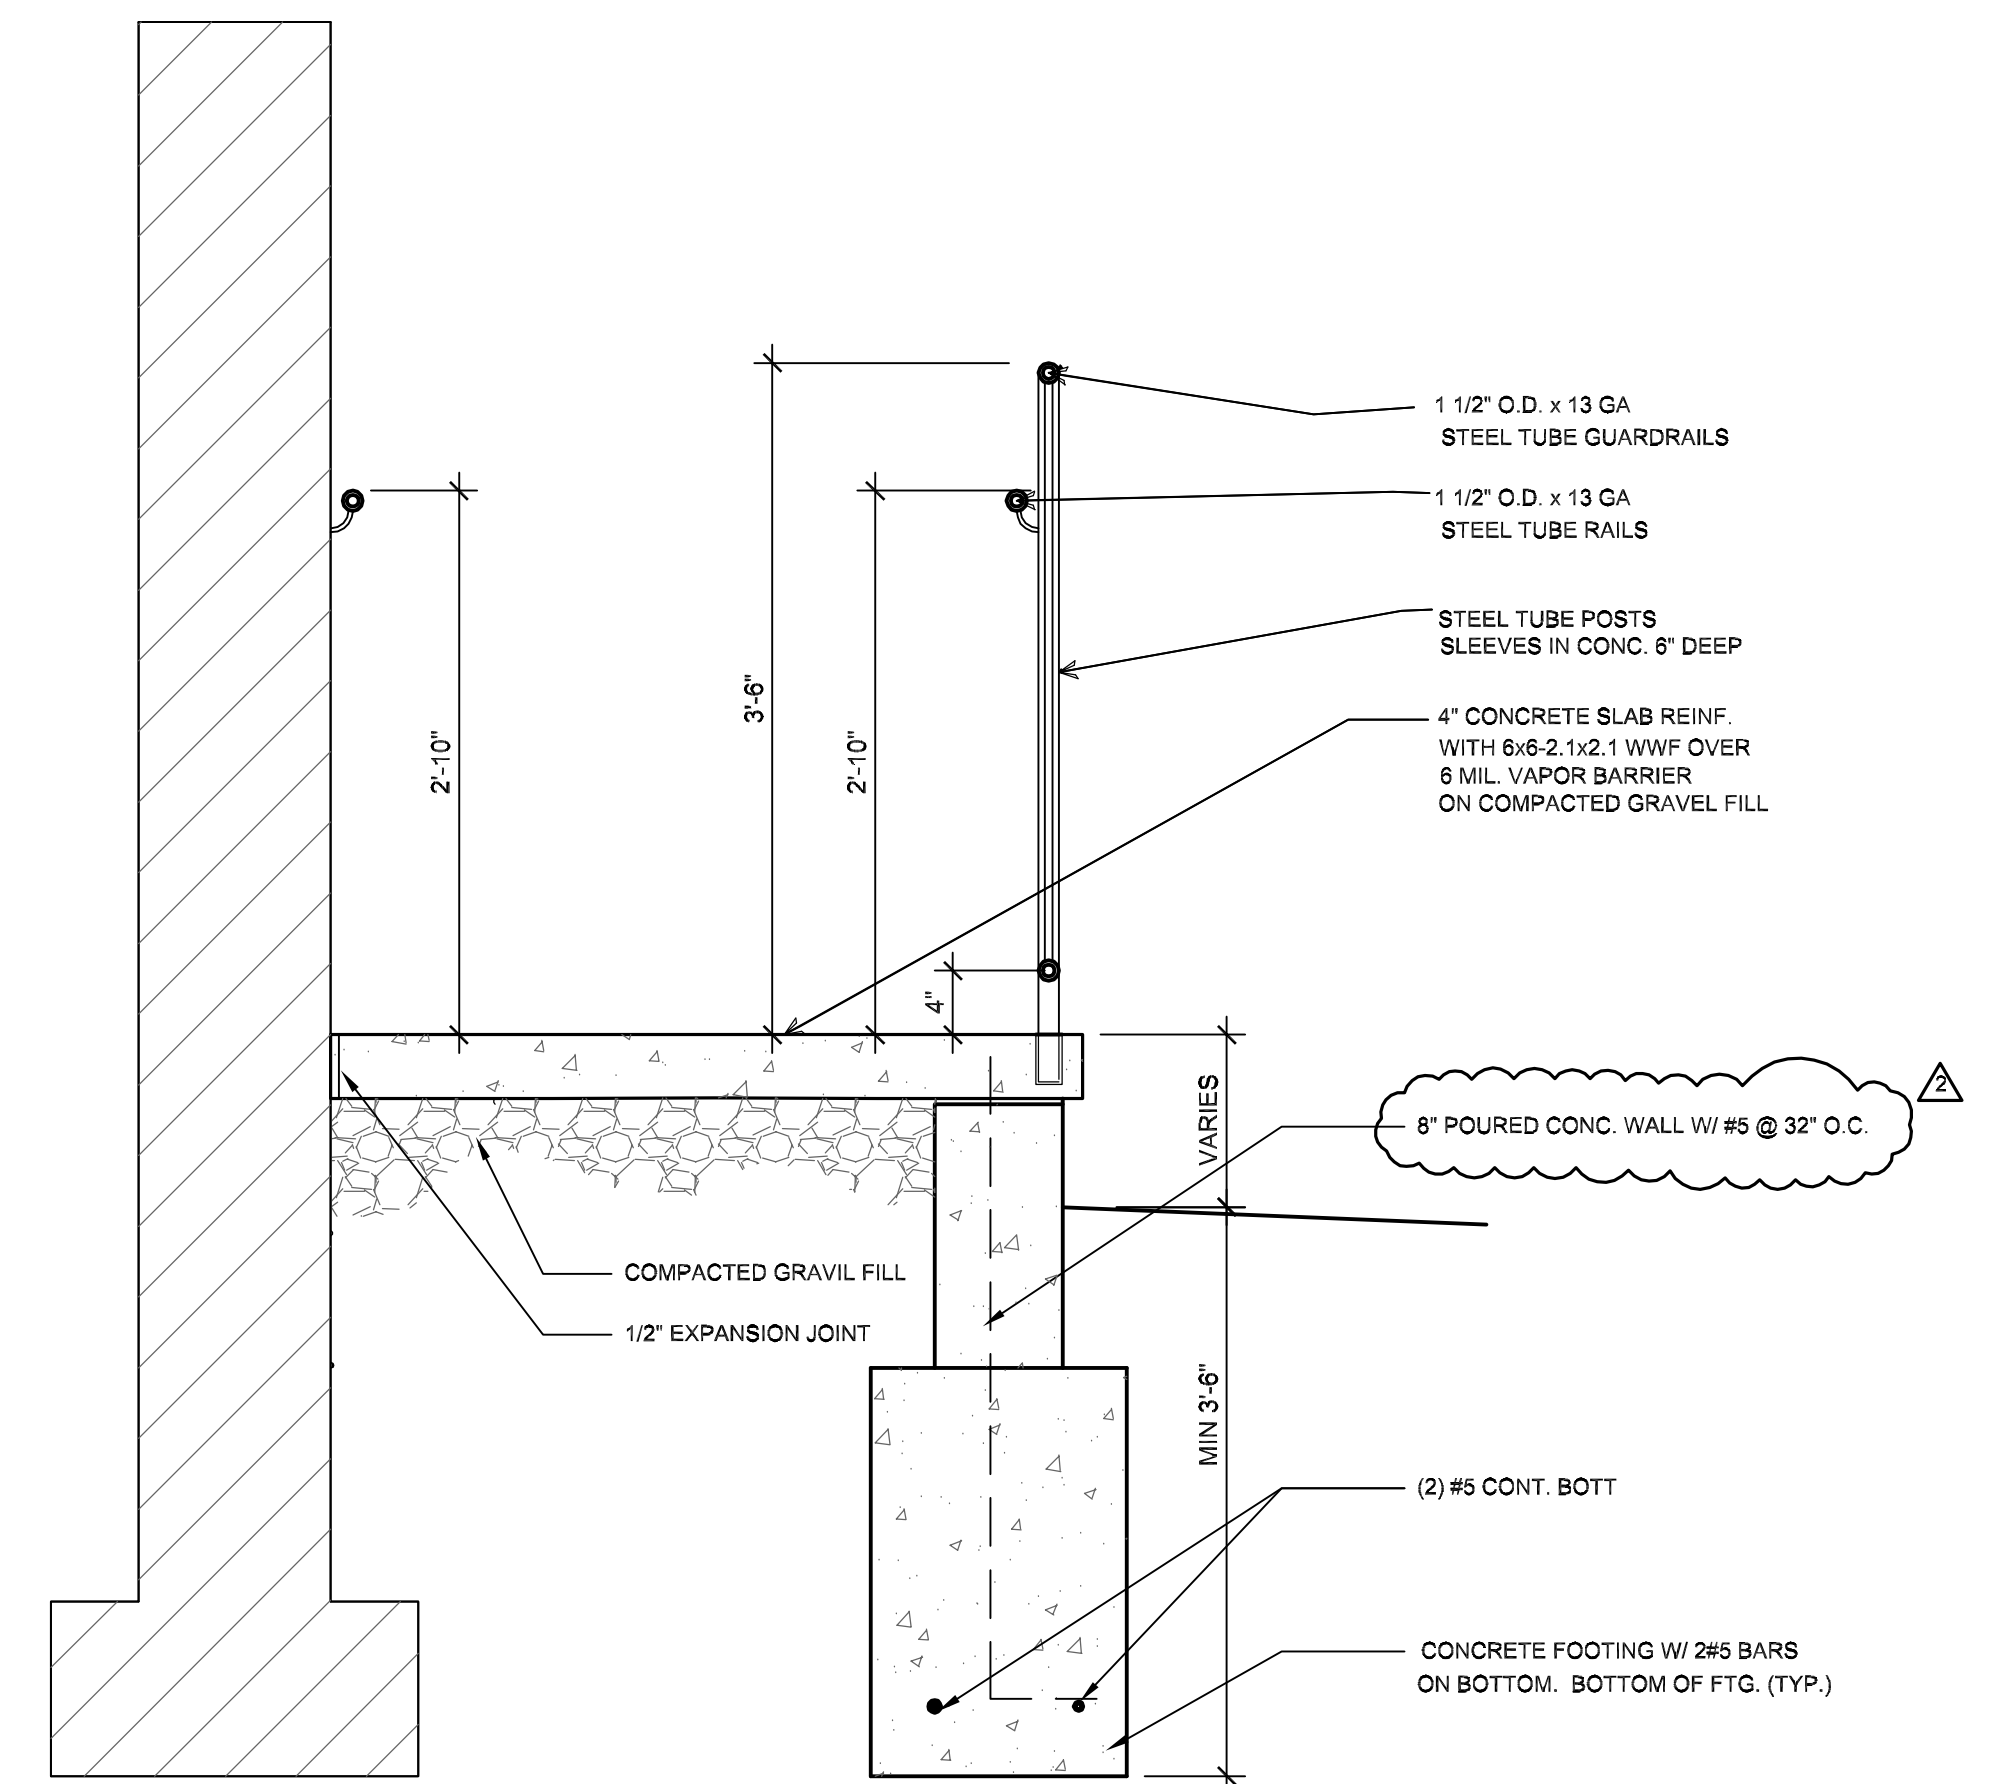

SECTION "2"
SCALE: 1" = 1'-0"

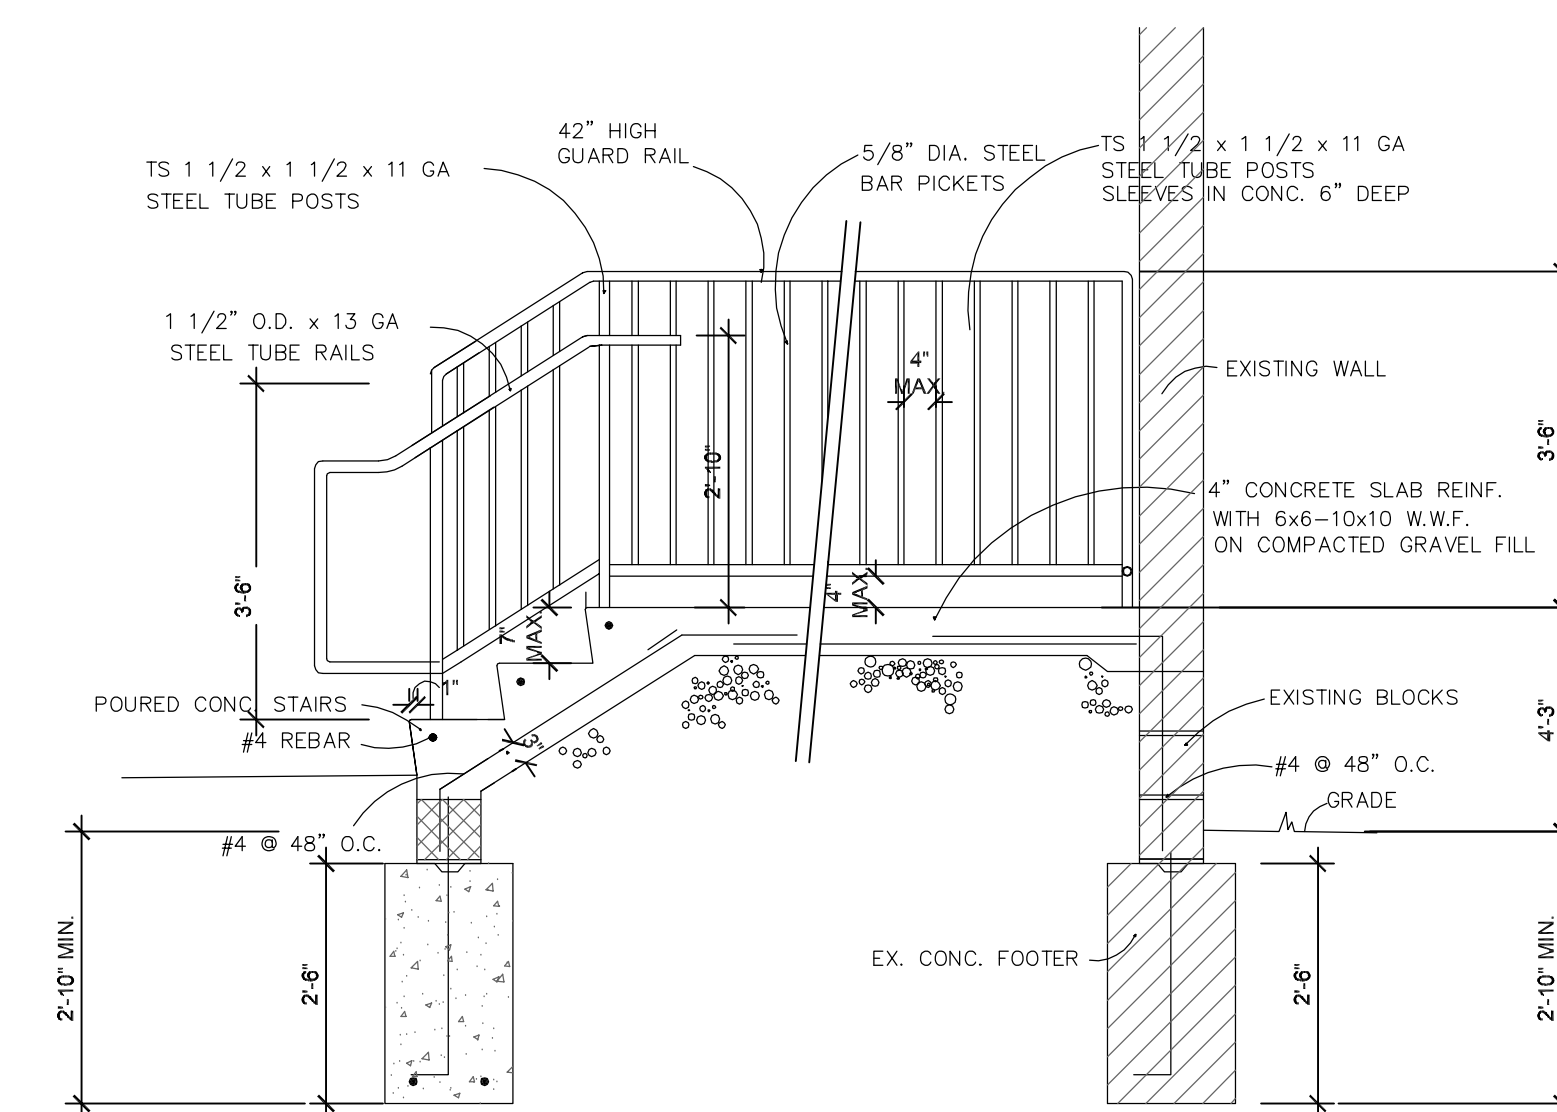


SECTION "3"
SCALE: 1" = 1'-0"

REV.	DATE
2	6/5/23

LS ARCHITECTS

FAIRVIEW PARK, OHIO 44128
PHONE 26-403-9854 FAX 440-76-8837

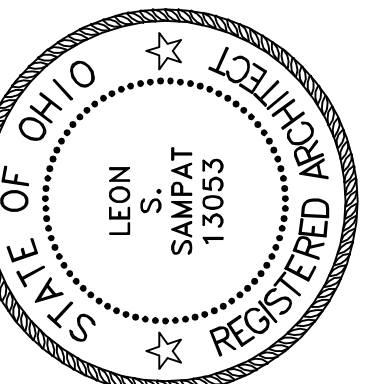

LEON S. SAMPAT
LICENSE# 13053
EXPIRATION DATE 12/31/2023

ALTERNATIONS FOR:
ALTENBURG OFFICE
20088 CENTER RIDGE ROAD
ROCKY RIVER, OH

B NO: 22-247

DATE: 02.01.2023

SUE: PERMIT

SHEET:

A1.3



EXISTING FRONT ELEVATION



PROPOSED FRONT ELEVATION

REV.	DATE

LS ARCHITECTS

22082 LORAN ROAD
FAIRVIEW PARK, OHIO 44126
PHONE 26-403-6664 FAX 440-76-8697



ALTERATIONS FOR:
ALTENBURG OFFICE
20088 CENTER RIDGE ROAD
ROCKY RIVER, OH

JOB NO: 22-247
DATE: 02.01.2023
ISSUE: PERMIT
SHEET:



EXISTING SIDE ELEVATION



PROPOSED SIDE ELEVATION

REV.	DATE

LS ARCHITECTS

22082 LORAN ROAD
FAIRVIEW PARK, OHIO 44126
PHONE 26-403-6694 FAX 440-76-8697



ALTERATIONS FOR:
ALTENBURG OFFICE
20088 CENTER RIDGE ROAD
ROCKY RIVER, OH

JOB NO: 22-247
DATE: 02.01.2023
ISSUE: PERMIT
SHEET:
R-2



PROPOSED FRONT ELEVATION

REV.	DATE

LS ARCHITECTS

22082 LORAN ROAD
FAIRVIEW PARK, OHIO 44126
PHONE 26-403-6664 FAX 440-76-8697



LEON S. SAMPAT
LICENSE # 13053
EXPIRATION DATE 12/31/2023

ALTERATIONS FOR:
ALTENBURG OFFICE
20088 CENTER RIDGE ROAD
ROCKY RIVER, OH

JOB NO:	22-247
DATE:	02.01.2023
ISSUE:	PERMIT

SHEET:
R-3



PROPOSED SIDE ELEVATION

REV.	DATE

LS ARCHITECTS

22082 LORAN ROAD
FAIRVIEW PARK, OHIO 44126
PHONE 26-403-8884 FAX 440-76-8887



ALTERATIONS FOR:
ALTENBURG OFFICE
20088 CENTER RIDGE ROAD
ROCKY RIVER, OH

LEON S. SAMPAT
LICENSE # 13053
EXPIRATION DATE 12/31/2023

JOB NO:	22-247
DATE:	02.01.2023
ISSUE:	PERMIT
SHEET:	R-4