


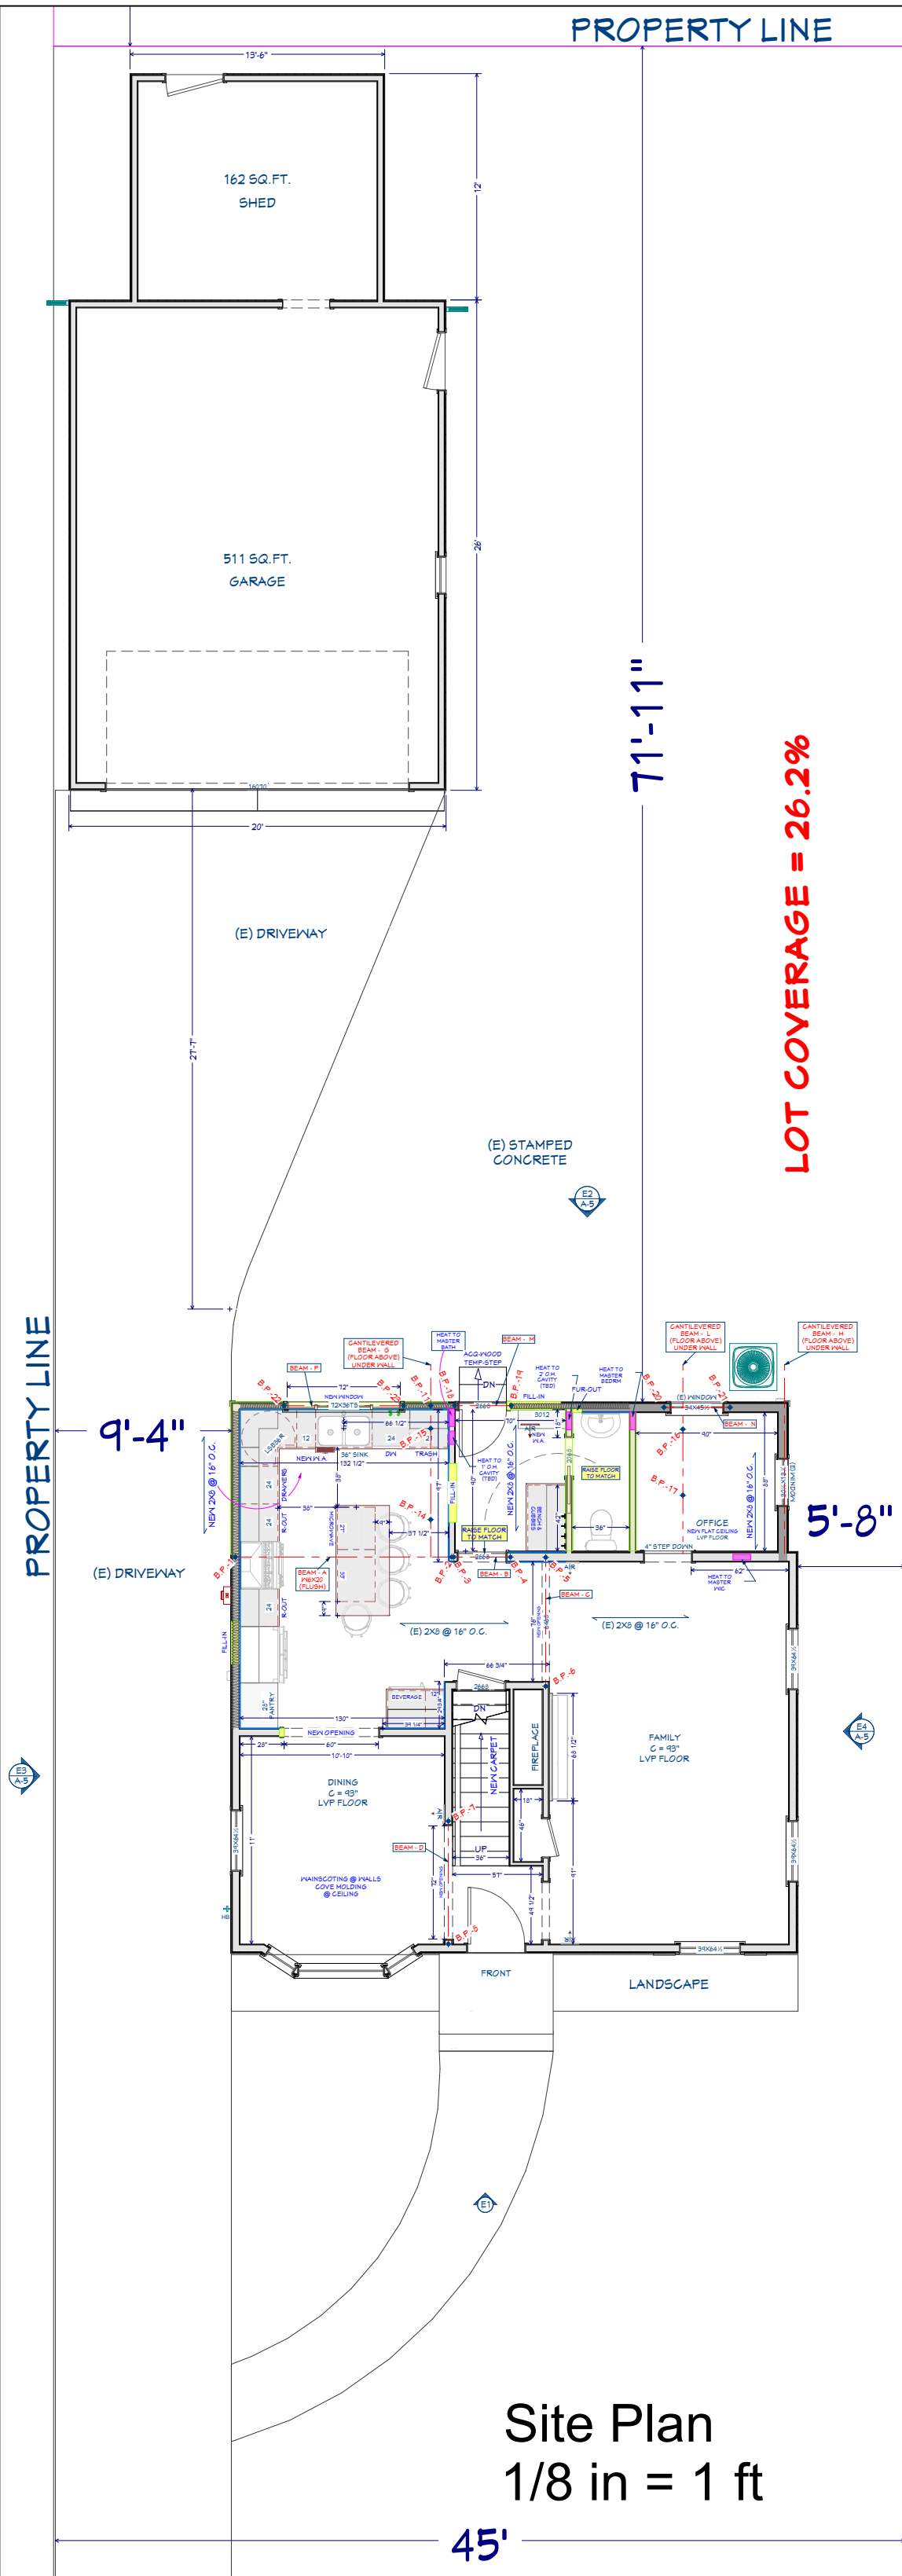

WOOD RESIDENCE ADDITION REMODEL PROJECT

20300 PARKVIEW AVE
ROCKY RIVER, OH 44116

Drawing Index	
S-1	Site Plan Proposal
D-1	Basement Plan Demo
D-2	1st Floor Plan Demo
D-3	2nd Floor Plan Demo
D-4	Elevation Plan Demo
A-1	Basement Plan Proposal
A-2	1st Floor Plan Proposal
A-3	2nd Floor Plan Proposal
A-4	Roof Plan Proposal
A-5	Elevation Plan Proposal
A-6	Section Plan Proposal
A-7	Engineer Report Proposal
A-8	Engineer Plan Proposal
E-1	1st Floor Electrical Plan Proposal
E-2	2nd Floor Electrical Plan Proposal

DEMO / PROPOSAL NOTES:	
	DEMO WALL
	NEW WALL
	NEW DRYWALL
	DEMO LINE
	DEMO BOX

MECHANICAL-ELECTRICAL LEGEND	
	- SINGLE POLE SWITCH
	- 3-WAY POLE SWITCH
	- 4-WAY POLE SWITCH
	- SINGLE POLE SWITCH w/ DIMMER
	- 3-WAY POLE SWITCH w/ DIMMER
	- INCANDESCENT LIGHT
	- WALL MOUNTED SCONCE
	- EXHAUST FAN
	- EXHAUST FANLIGHT

THESE DRAWINGS AND DESIGNS WILL BE RELEASED AT AUTHORIZATION OF PROJECT. ANY USAGE WITHOUT WRITTEN CONSENT WILL DEFER ANY AND ALL RESPONSIBILITIES OF DOVER HOME REMODELERS, INC. ALL RIGHTS ARE HEREBY SPECIFICALLY RESERVED.

PERMIT SET

APPROVAL DATE: 8/4/2025

CLIENT SIGNATURE: NAME: WOOD, BRAD ADDRESS: 20300 PARKVIEW AVE CITY: ROCKY RIVER, OH ZIP: 44116 PHONE: 330-235-3893

DESCRIPTION: FOR TRADE MEETING PERMITS

BY: CA GM


DATE: 6/17/2025 7/30/2025

NO.: 1 2

20341 Lorain Road
North Olmsted, Ohio 44070
Phone: 440-771-1955
Fax: 440-771-8188
www.doverremodeling.com

DOVER
SINCE 1984
Home Remodelers, Inc.

SHEET: S-1

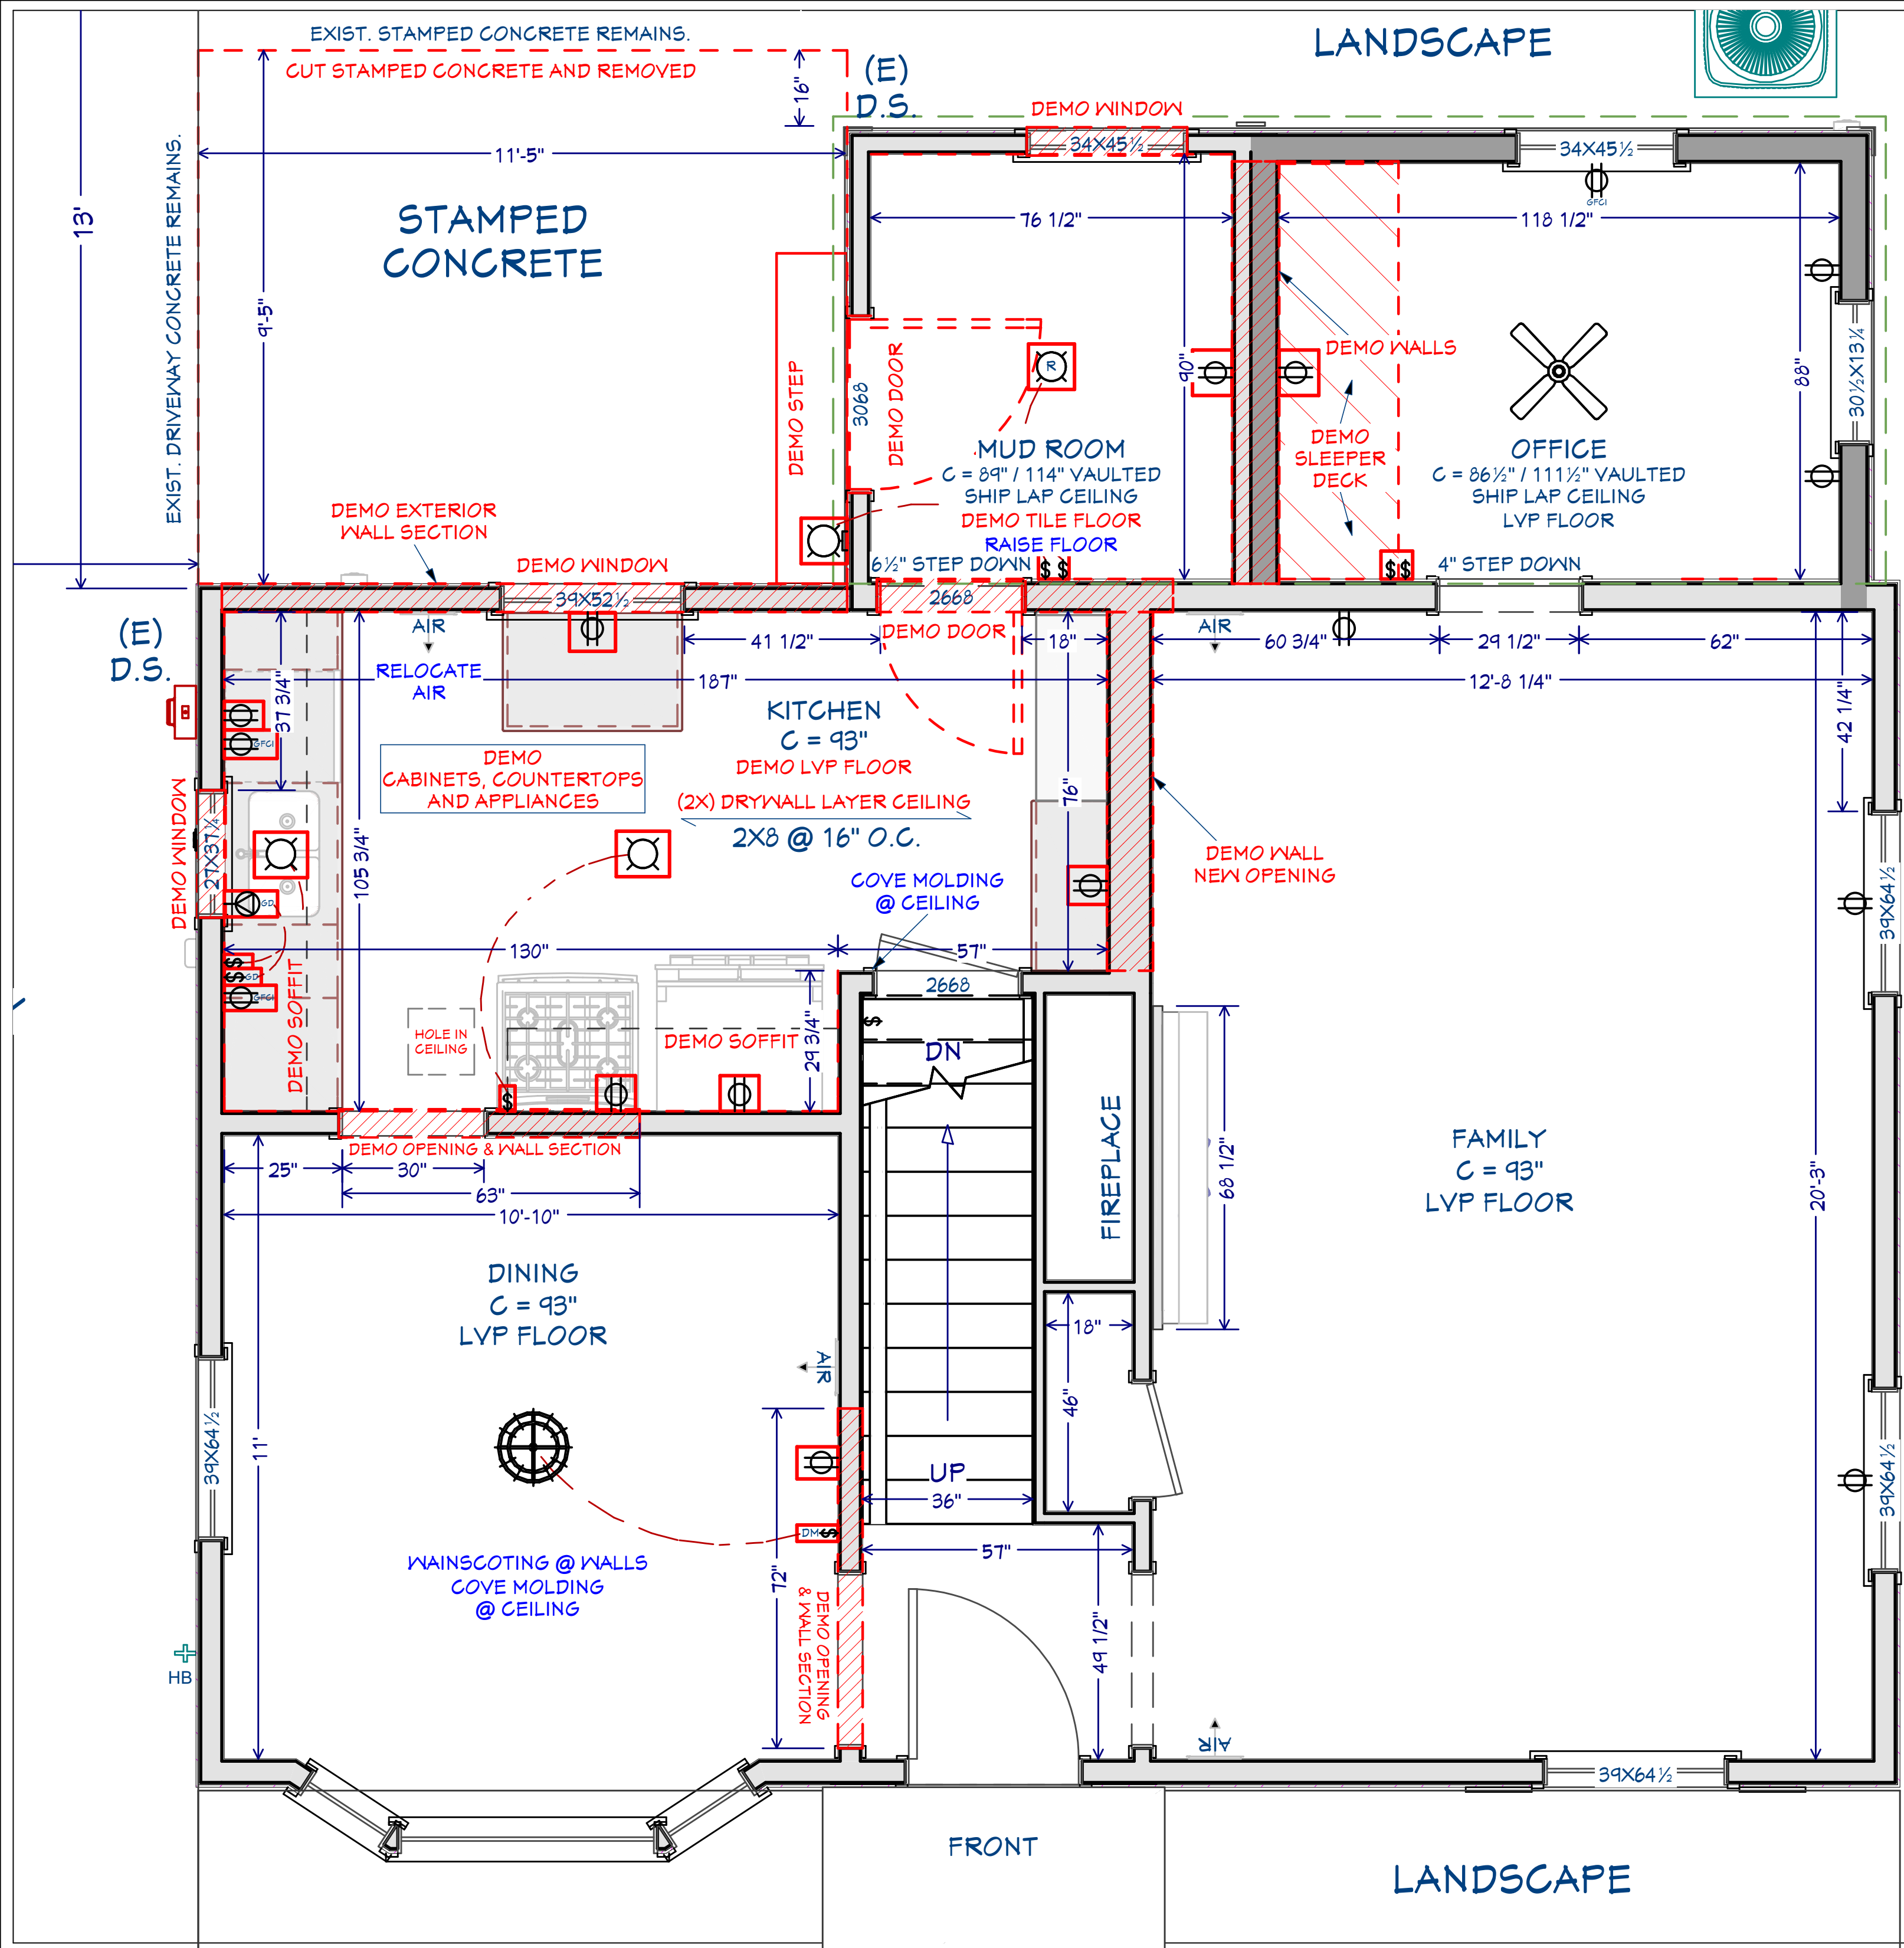

1st Floor Plan Demo
1/2 in = 1 ft

PERMIT SET

DEMO / PROPOSAL NOTES:

- DEMO WALL
- NEW WALL
- NEW DRYWALL
- DEMO LINE
- DEMO BOX

MECHANICAL-ELECTRICAL LEGEND

\$ - SINGLE POLE SWITCH	⌚ - 110 RECEPTACLE
\$ - 3-WAY POLE SWITCH	⌚ - 110 QUAD RECEPTACLE
\$ - 4-WAY POLE SWITCH	⌚ - 110 6PI RECEPTACLE
\$ - SINGLE POLE SWITCH w/ DIMMER	⌚ - 110 6PI RECEPTACLE WEATHER PROTECTED
\$ - 3-WAY POLE SWITCH w/ DIMMER	⌚ - 220 RECEPTACLE
⌚ - INCANDESCENT LIGHT	⌚ - DISPOSAL SWITCH
⌚ - WALL MOUNTED SCONCE	⌚ - DISPOSAL
⌚ - EXHAUST FAN	⌚ - SMOKE DETECTOR
⌚ - EXHAUST FANLIGHT	⌚ - CARBON MONOXIDE DETECTOR
⌚ - 6" RECESSED CAN LIGHT	⌚ - THERMOSTAT
⌚ - 4" RECESSED CAN LIGHT	⌚ - PHONE JACK
⌚ - RECESSED CAN LIGHT EYEBALL LIGHT	⌚ - TV/CABLE JACK
⌚ - PULL CHAIN LIGHT	⌚ - ELECTRICAL PANEL
⌚ - PENDANT LIGHT	⌚ - SUPPLY AIR
⌚ - FLORESCENT LIGHT UNDER WALL CABINET	⌚ - RETURN AIR
⌚ - FLORESCENT LIGHT	
⌚ - CEILING FAN w/ LIGHT	

(C) - DENOTES CHANGE DEVICE
(D) - DENOTES DEMO DEVICE
(E) - DENOTES EXISTING

THESE DRAWINGS AND DESIGNS WILL BE RELEASED AT AUTHORIZATION OF PROJECT. ANY USAGE WITHOUT WRITTEN CONSENT WILL DEFER ANY AND ALL RESPONSIBILITIES OF DOVER HOME REMODELERS, INC. ALL RIGHTS ARE HEREBY SPECIFICALLY RESERVED.

APPROVAL DATE: 8/4/2025

CLIENT SIGNATURE: NAME: WOOD, BRAD ADDRESS: 20300 PARKVIEW AVE CITY: ROCKY RIVER, OH ZIP: 44116 PHONE: 330-235-3893

DESCRIPTION: FOR TRADE MEETING PERMITS

BY: CA GM

DATE: 6/17/2025 7/30/2025

SCALE: AS NOTED

Drawn By: CA/GM

Designer: PS


SHEET: D-2

SINCE 1984

DOVER

Home Remodelers, Inc.

20341 Lorain Road
North Olmsted, Ohio 44070
Phone: 440-771-1555
Fax: 440-771-8188
www.doverremodeling.com

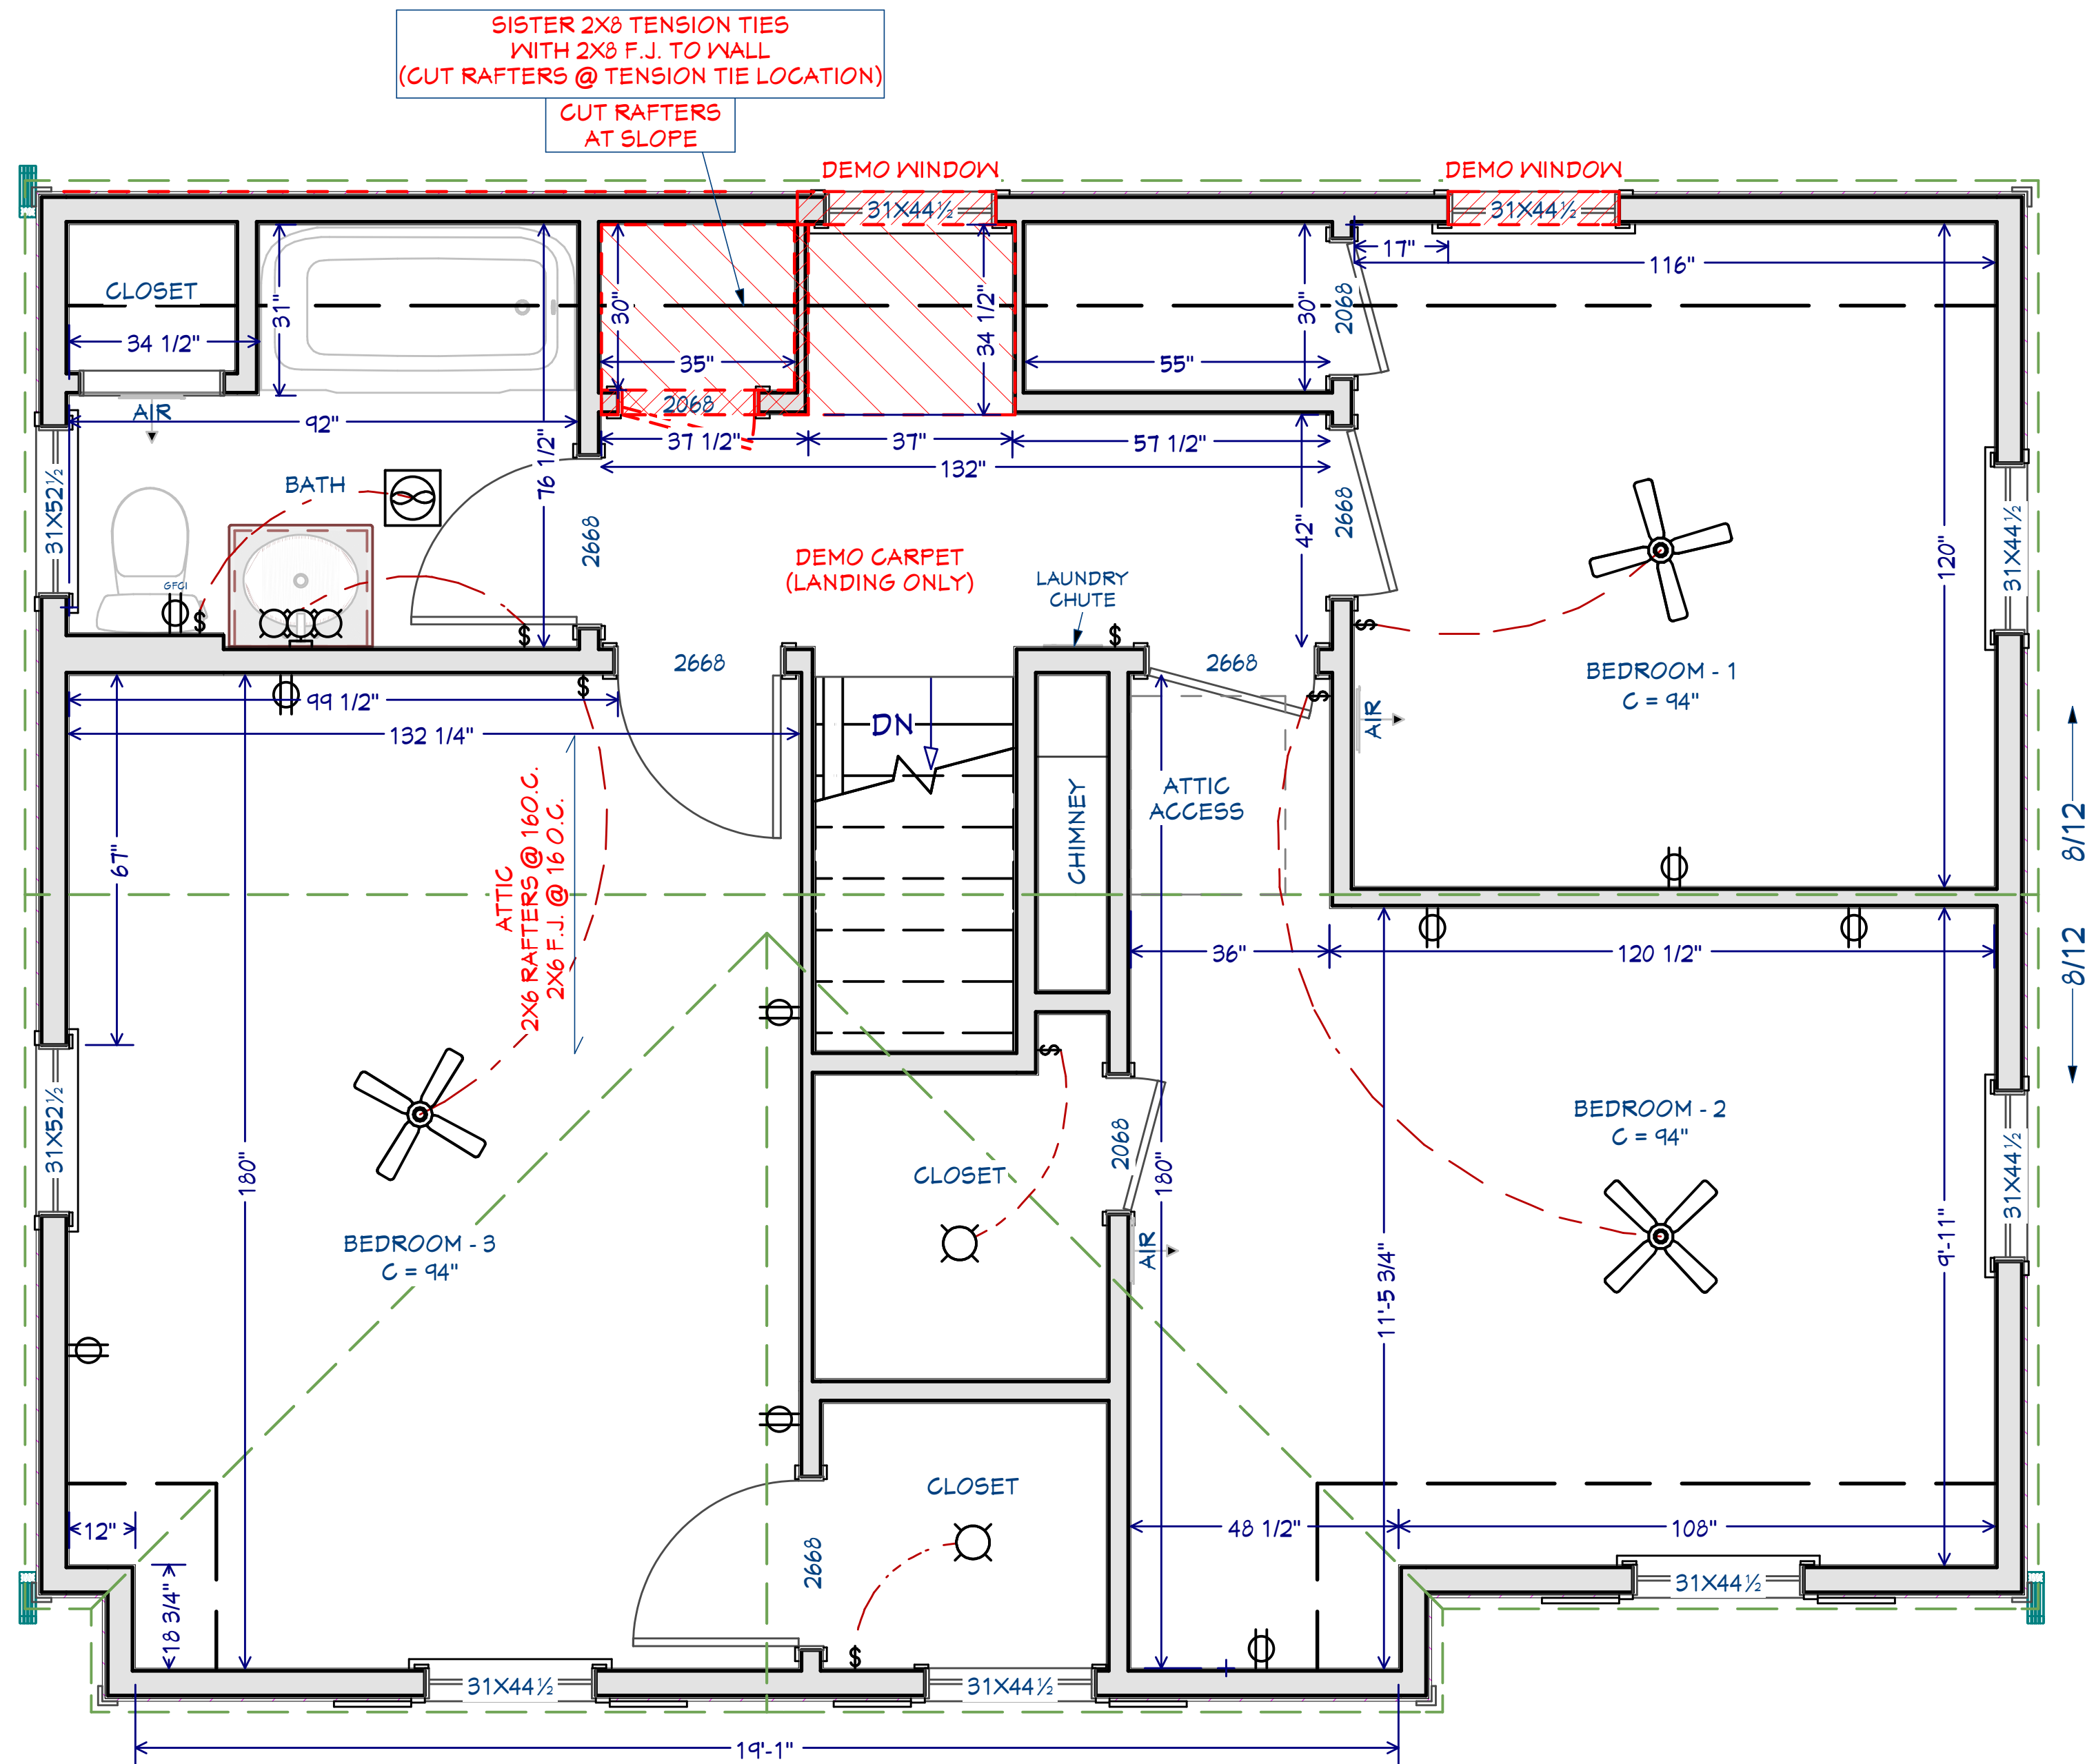

2nd Floor Plan Demo
1/2 in = 1 ft

PERMIT SET

DEMO / PROPOSAL NOTES:	
	DEMO WALL
	NEW WALL
	NEW DRYWALL
	DEMO LINE
	DEMO BOX

MECHANICAL-ELECTRICAL LEGEND	
	- SINGLE POLE SWITCH
	- 3-WAY POLE SWITCH
	- 4-WAY POLE SWITCH
	- SINGLE POLE SWITCH w/ DIMMER
	- 3-WAY POLE SWITCH w/ DIMMER
	- INCANDESCENT LIGHT
	- WALL MOUNTED SCONCE
	- EXHAUST FAN
	- EXHAUST FANLIGHT

THESE DRAWINGS AND DESIGNS WILL BE RELEASED AT AUTHORIZATION OF PROJECT. ANY USAGE WITHOUT WRITTEN CONSENT WILL DEFER ANY AND ALL RESPONSIBILITIES OF DOVER HOME REMODELERS, INC. ALL RIGHTS ARE HEREBY SPECIFICALLY RESERVED.

APPROVAL DATE

CLIENT SIGNATURE

NAME: WOOD, BRAD

ADDRESS: 20300 PARKVIEW AVE

CITY: ROCKY RIVER, OH

ZIP: 44116 PHONE: 330-235-3893

NO.

DATE

BY

DESCRIPTION

1	6/17/2025	CA	FOR TRADE MEETING
2	7/30/2025	GM	PERMITS

SINCE 1984

DOVER

Home Remodelers, Inc.

29341 Lorain Road
North Olmsted, Ohio 44070
Phone: 440-771-1555
Fax: 440-771-8188
www.doverremodeling.com

DATE:

8/4/2025

SCALE:

AS NOTED

Drawn By:


CA/GM

Designer:


PS

SHEET:


D-3

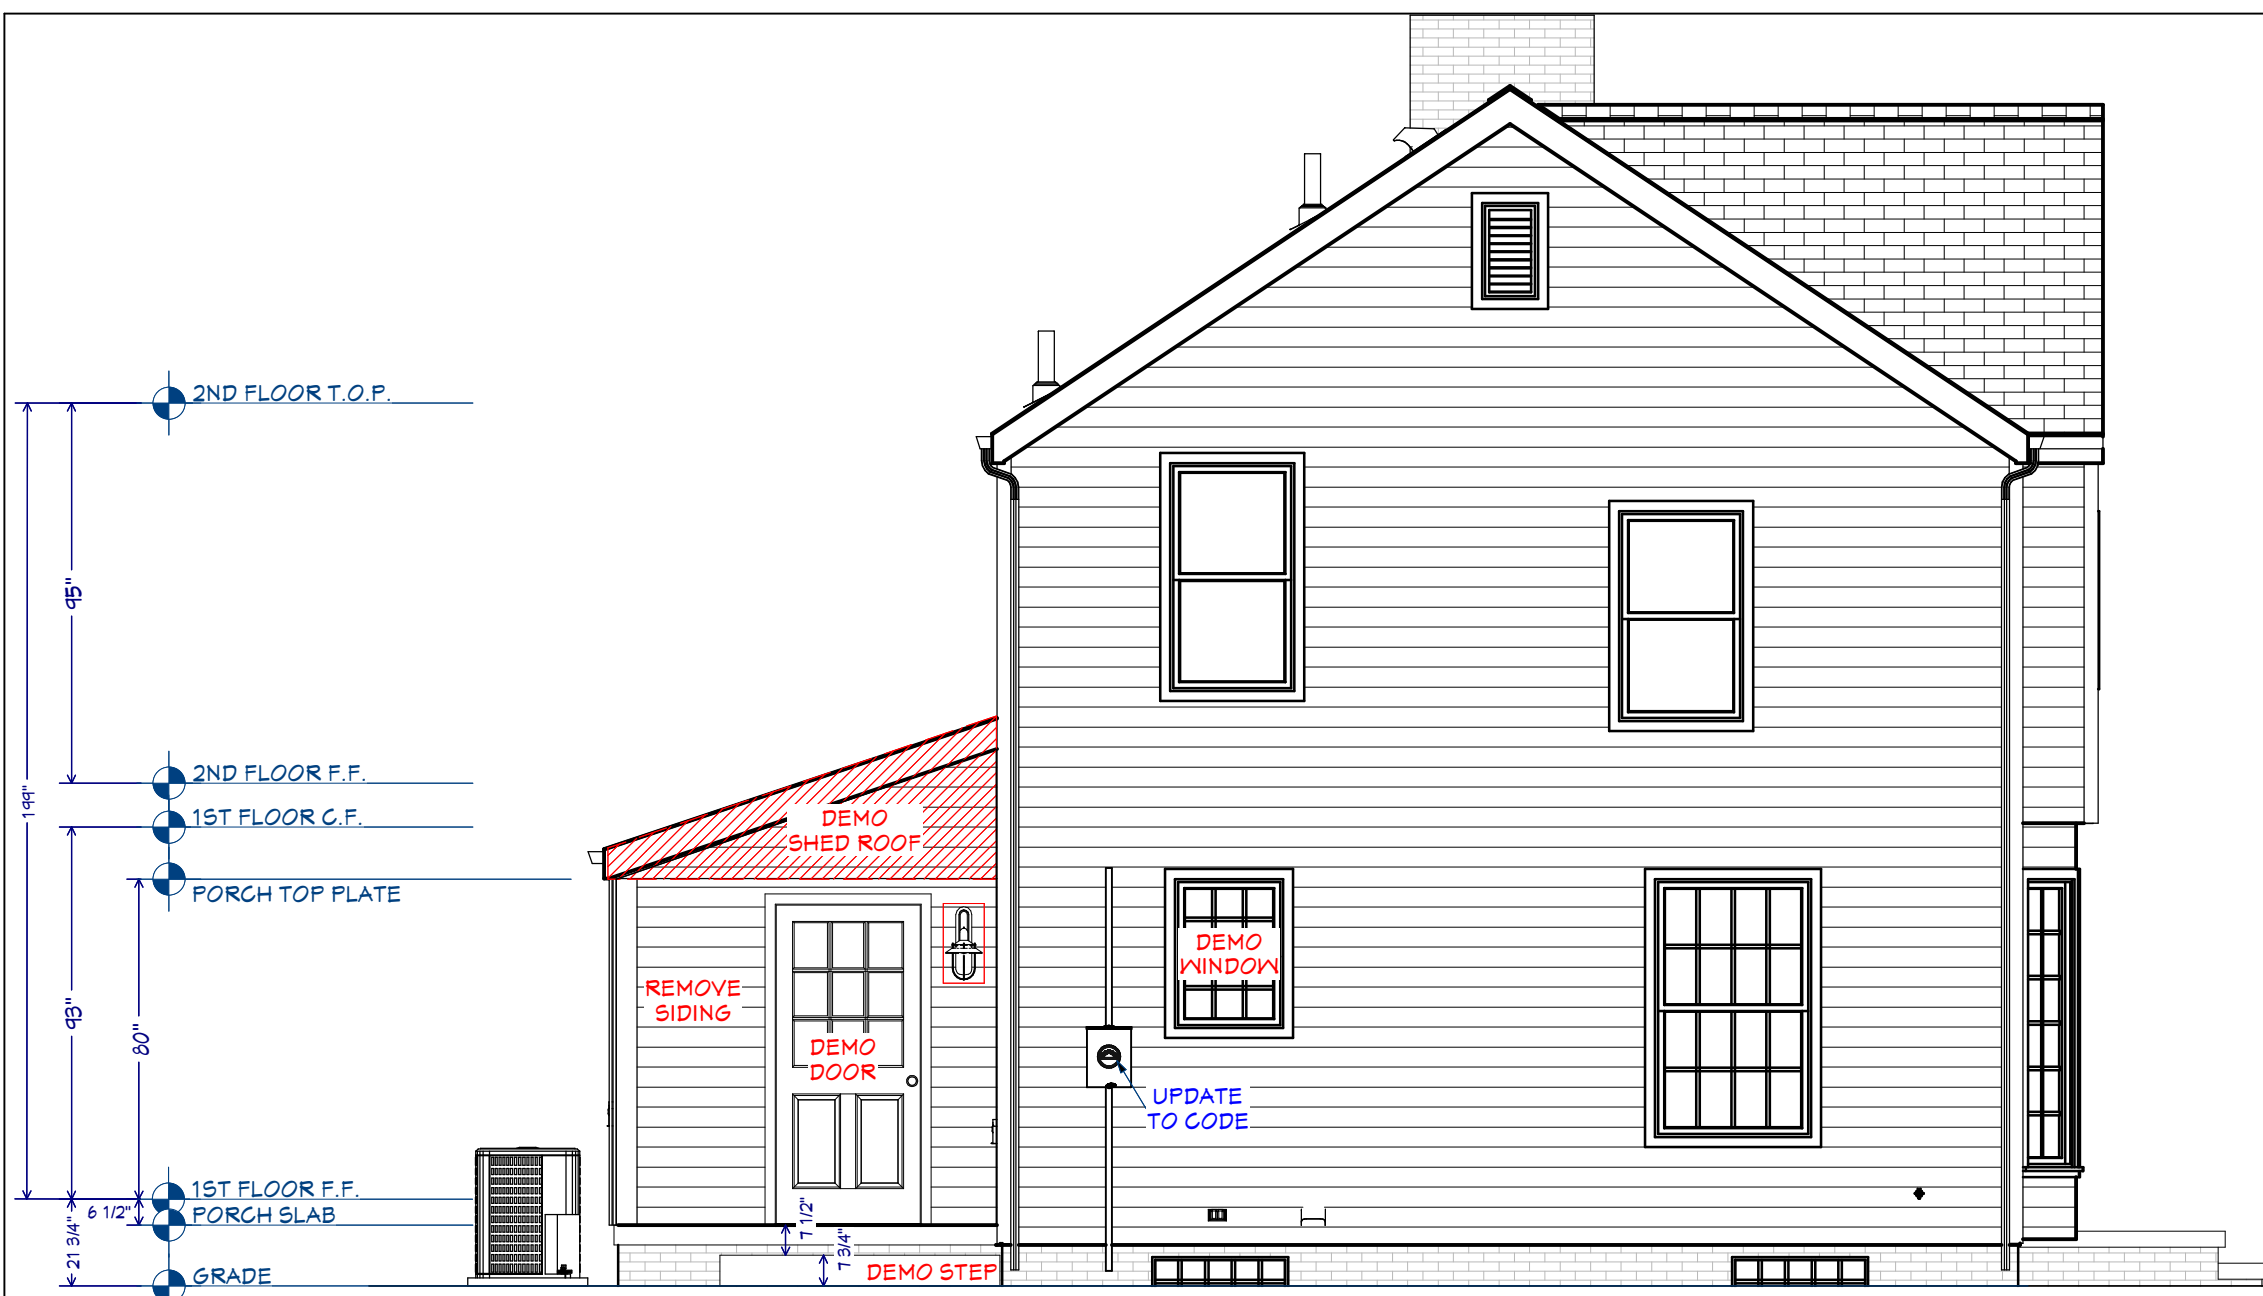

Left Elevation Plan Demo
1/4 in = 1 ft

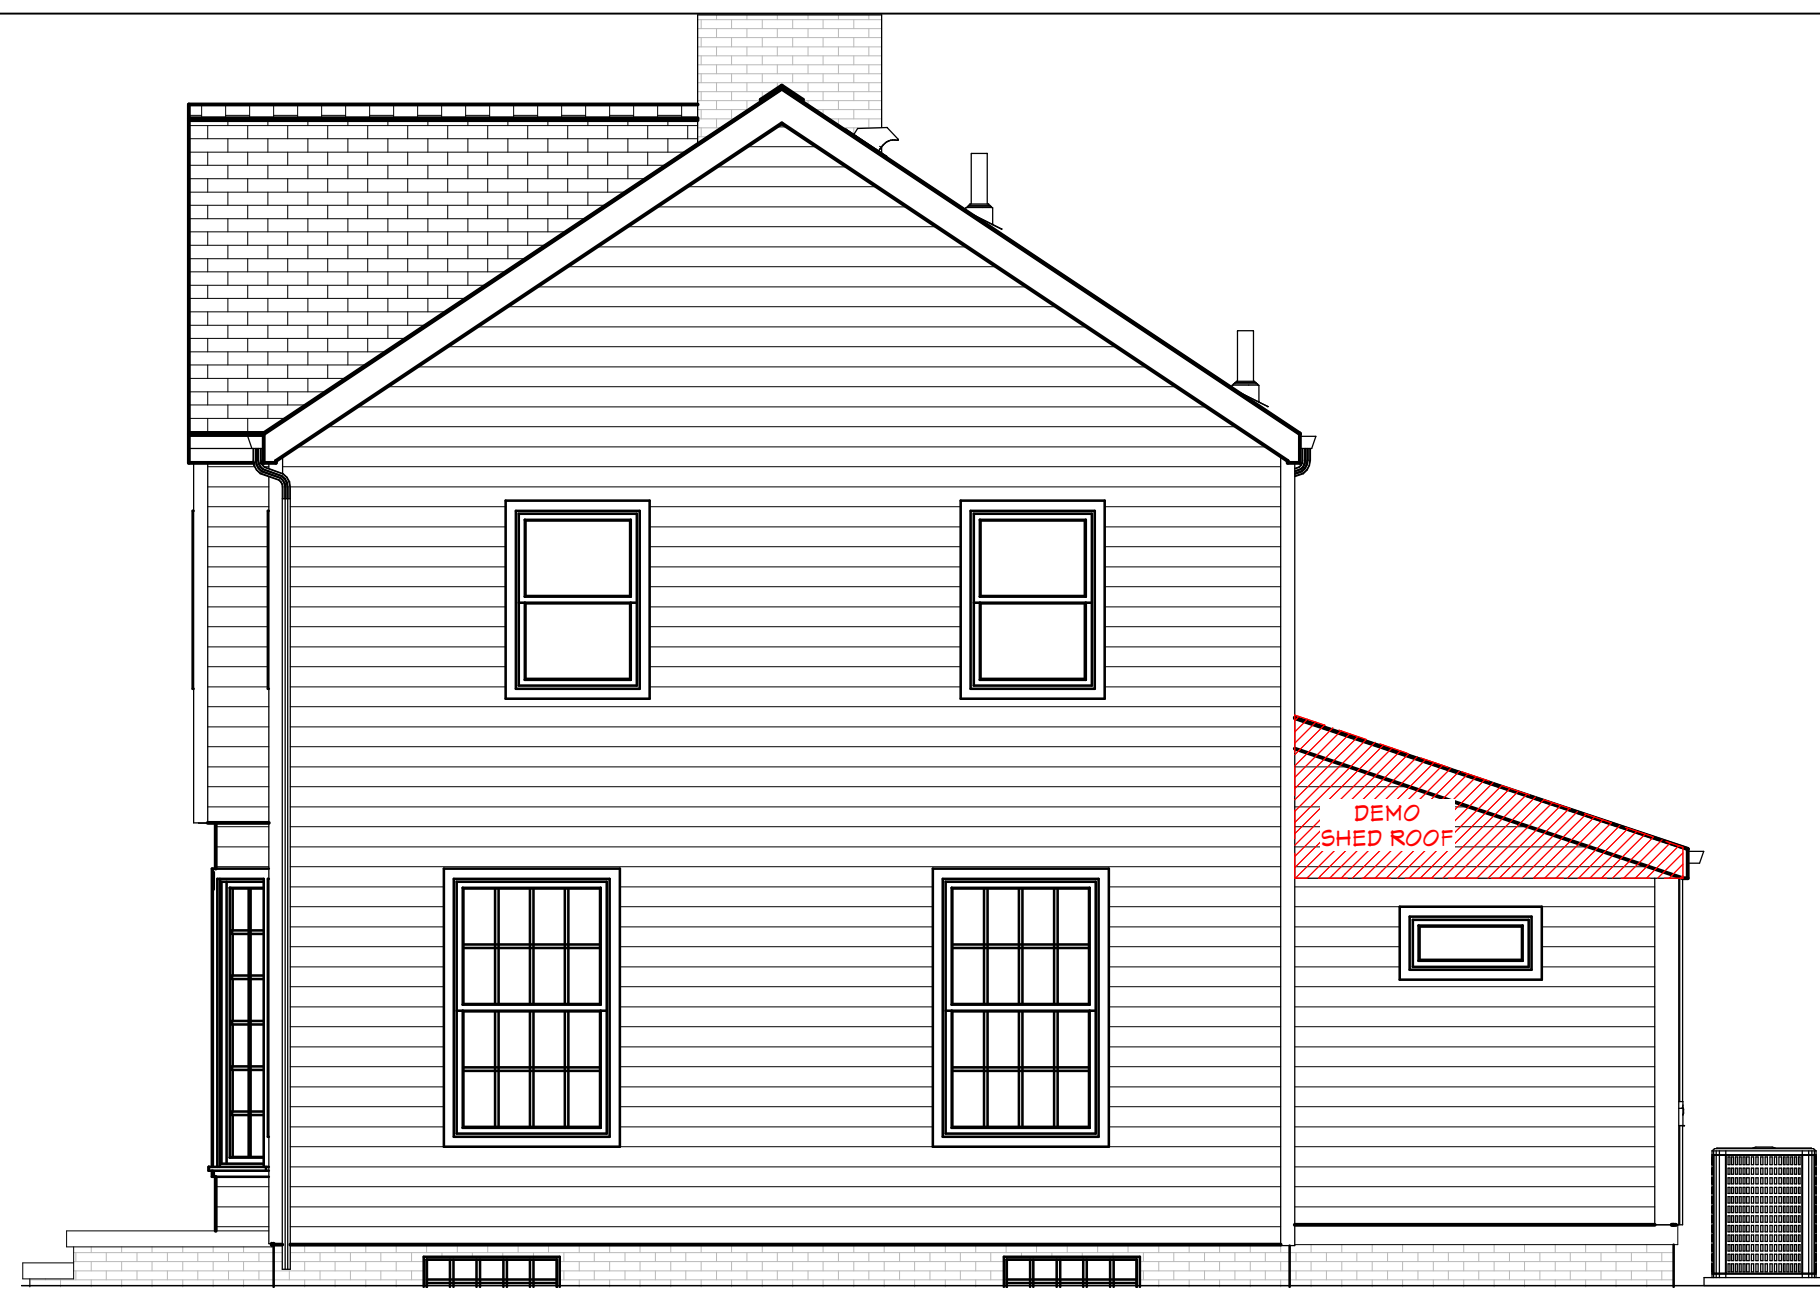

Right Elevation Plan Demo
1/4 in = 1 ft

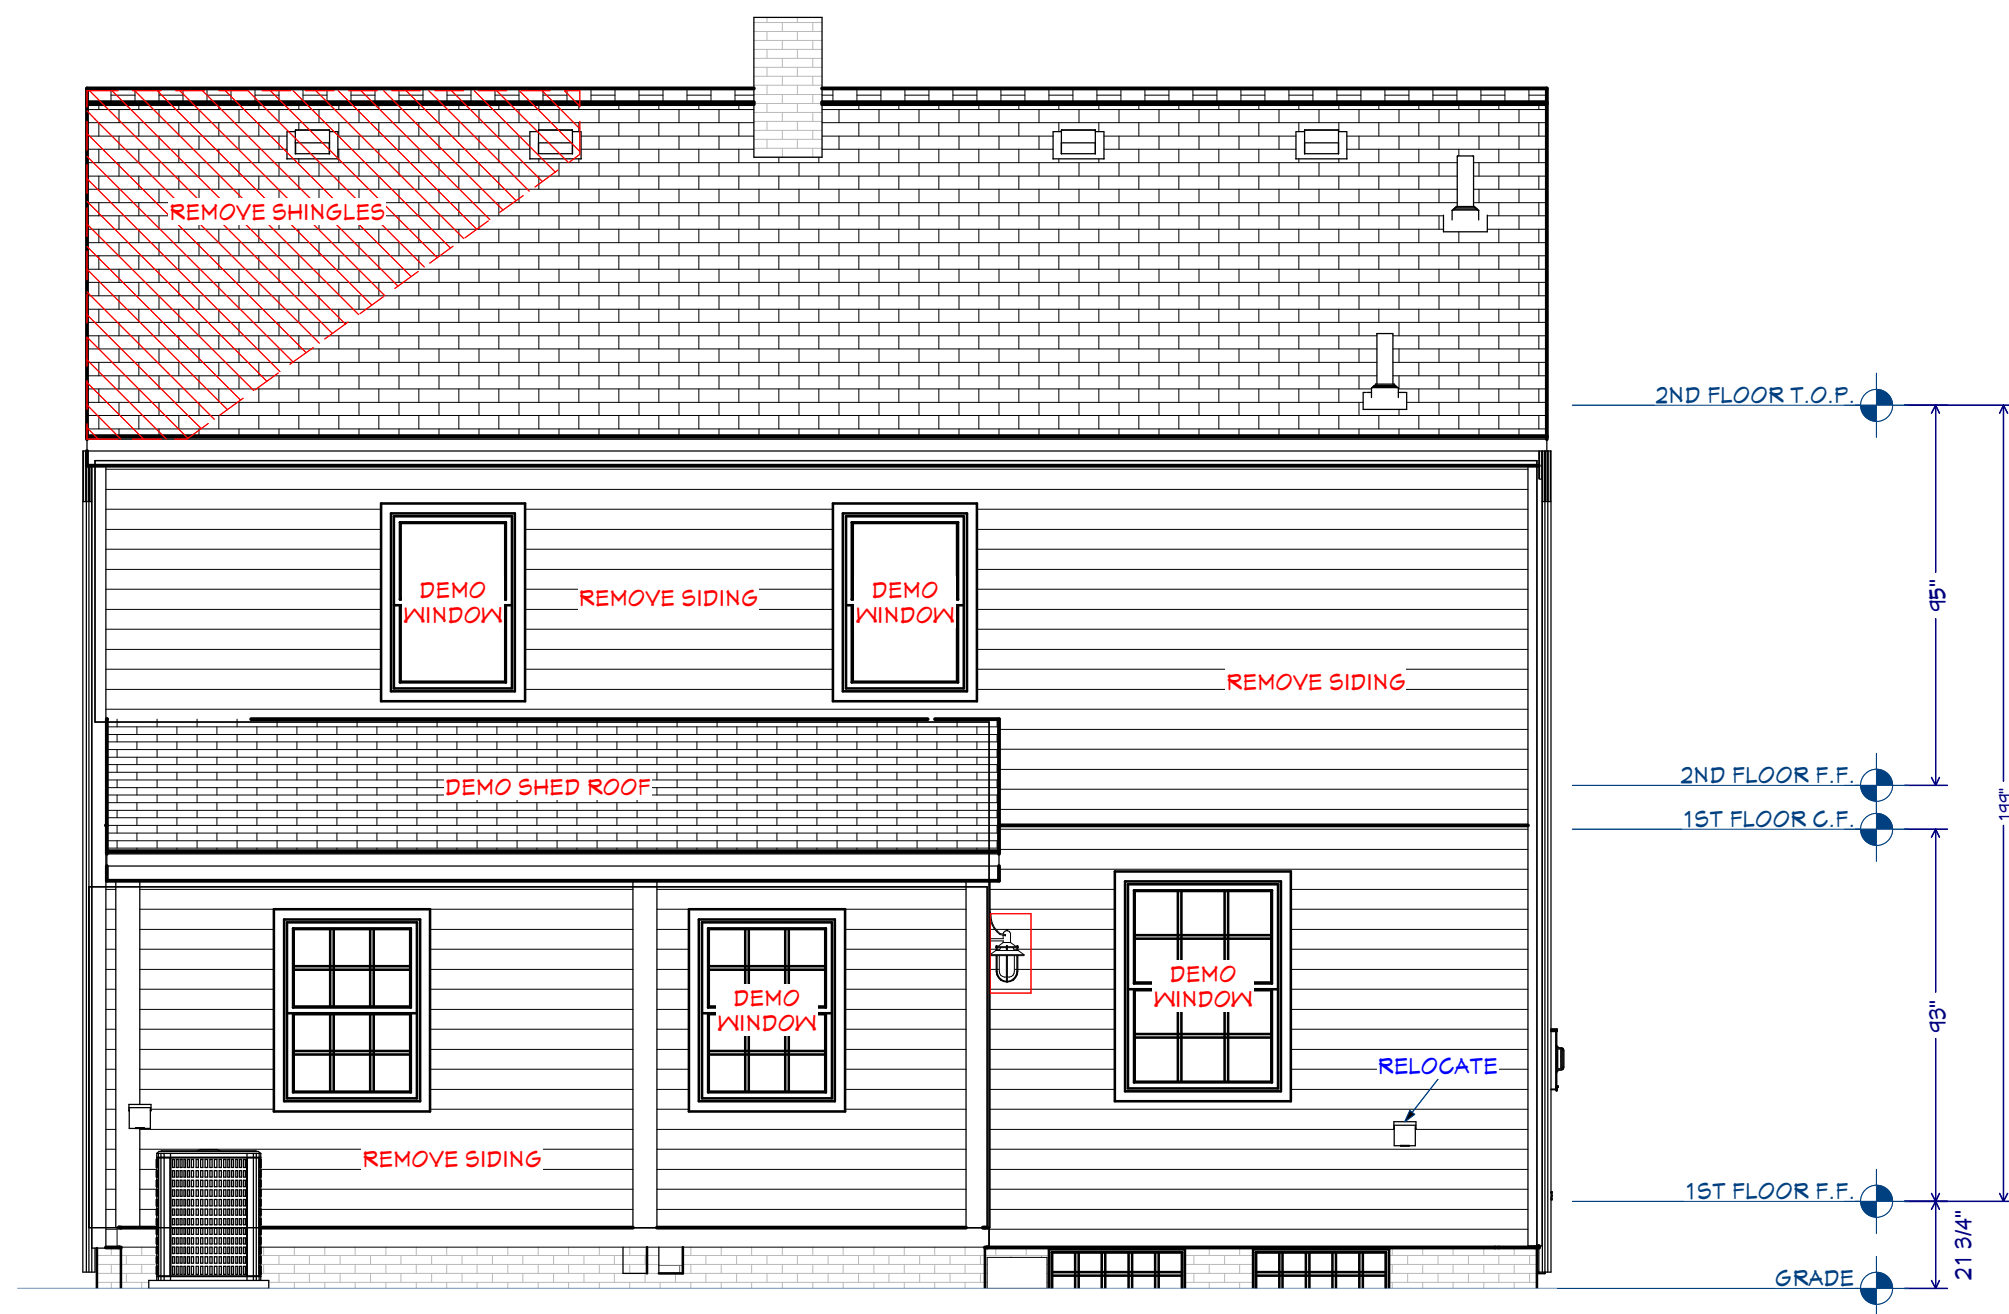

Rear Elevation Plan Demo
1/4 in = 1 ft

PERMIT SET

DEMO / PROPOSAL NOTES:

DEMO WALL
NEW WALL
NEW DRYWALL
DEMO LINE
DEMO BOX

MECHANICAL-ELECTRICAL LEGEND

S - SINGLE POLE SWITCH	⌚ - 110 RECEPTACLE
S - 3-WAY POLE SWITCH	⌚ - 110 QUAD RECEPTACLE
S - 4-WAY POLE SWITCH	⌚ - 110 GFI RECEPTACLE
S - SINGLE POLE SWITCH w/ DIMMER	⌚ - 110 GFI RECEPTACLE WEATHER PROTECTED
S - 3-WAY POLE SWITCH w/ DIMMER	⌚ - 220 RECEPTACLE
⌚ - INCANDESCENT LIGHT	⌚ - DISPOSAL SWITCH
⌚ - WALL MOUNTED SCONCE	⌚ - DISPOSAL
⌚ - EXHAUST FAN	⌚ - SMOKE DETECTOR
⌚ - EXHAUST FANLIGHT	⌚ - CARBON MONOXIDE DETECTOR
⌚ - 6" RECESSED CAN LIGHT	⌚ - THERMOSTAT
⌚ - 4" RECESSED CAN LIGHT	⌚ - PHONE JACK
⌚ - RECESSED CAN LIGHT EYEBALL LIGHT	⌚ - TV/CABLE JACK
⌚ - PULL CHAIN LIGHT	⌚ - ELECTRICAL PANEL
⌚ - PENDANT LIGHT	⌚ - SUPPLY AIR
⌚ - FLORESCENT LIGHT UNDER WALL CABINET	⌚ - RETURN AIR
⌚ - FLORESCENT LIGHT	⌚ - CEILING FAN w/ LIGHT
	(C) - DENOTES CHANGE DEVICE
	(D) - DENOTES DEMO DEVICE
	(E) - DENOTES EXISTING

THESE DRAWINGS AND DESIGNS WILL BE RELEASED AT AUTHORIZATION OF PROJECT. ANY USAGE WITHOUT WRITTEN CONSENT WILL DEFER ANY AND ALL RESPONSIBILITIES OF DOVER HOME REMODELERS, INC. ALL RIGHTS ARE HEREBY SPECIFICALLY RESERVED.

20341 Lorain Road
North Olmsted, Ohio 44070
Phone: 440-771-1555
Fax: 440-771-8188
www.doverremodeling.com

SINCE 1984

DOVER

Home Remodelers, Inc.

NO.	DATE	BY	DESCRIPTION
1	6/17/2025	CA	FOR TRADE MEETING
2	7/30/2025	GM	PERMITS

APPROVAL DATE

CLIENT SIGNATURE

NAME: WOOD, BRAD

ADDRESS: 20300 PARKVIEW AVE

CITY: ROCKY RIVER, OH

ZIP: 44116 PHONE: 330-235-3893

DATE:

8/4/2025

SCALE:

AS NOTED

Drawn By:


CA/GM

Designer:

PS

SHEET:

D-4

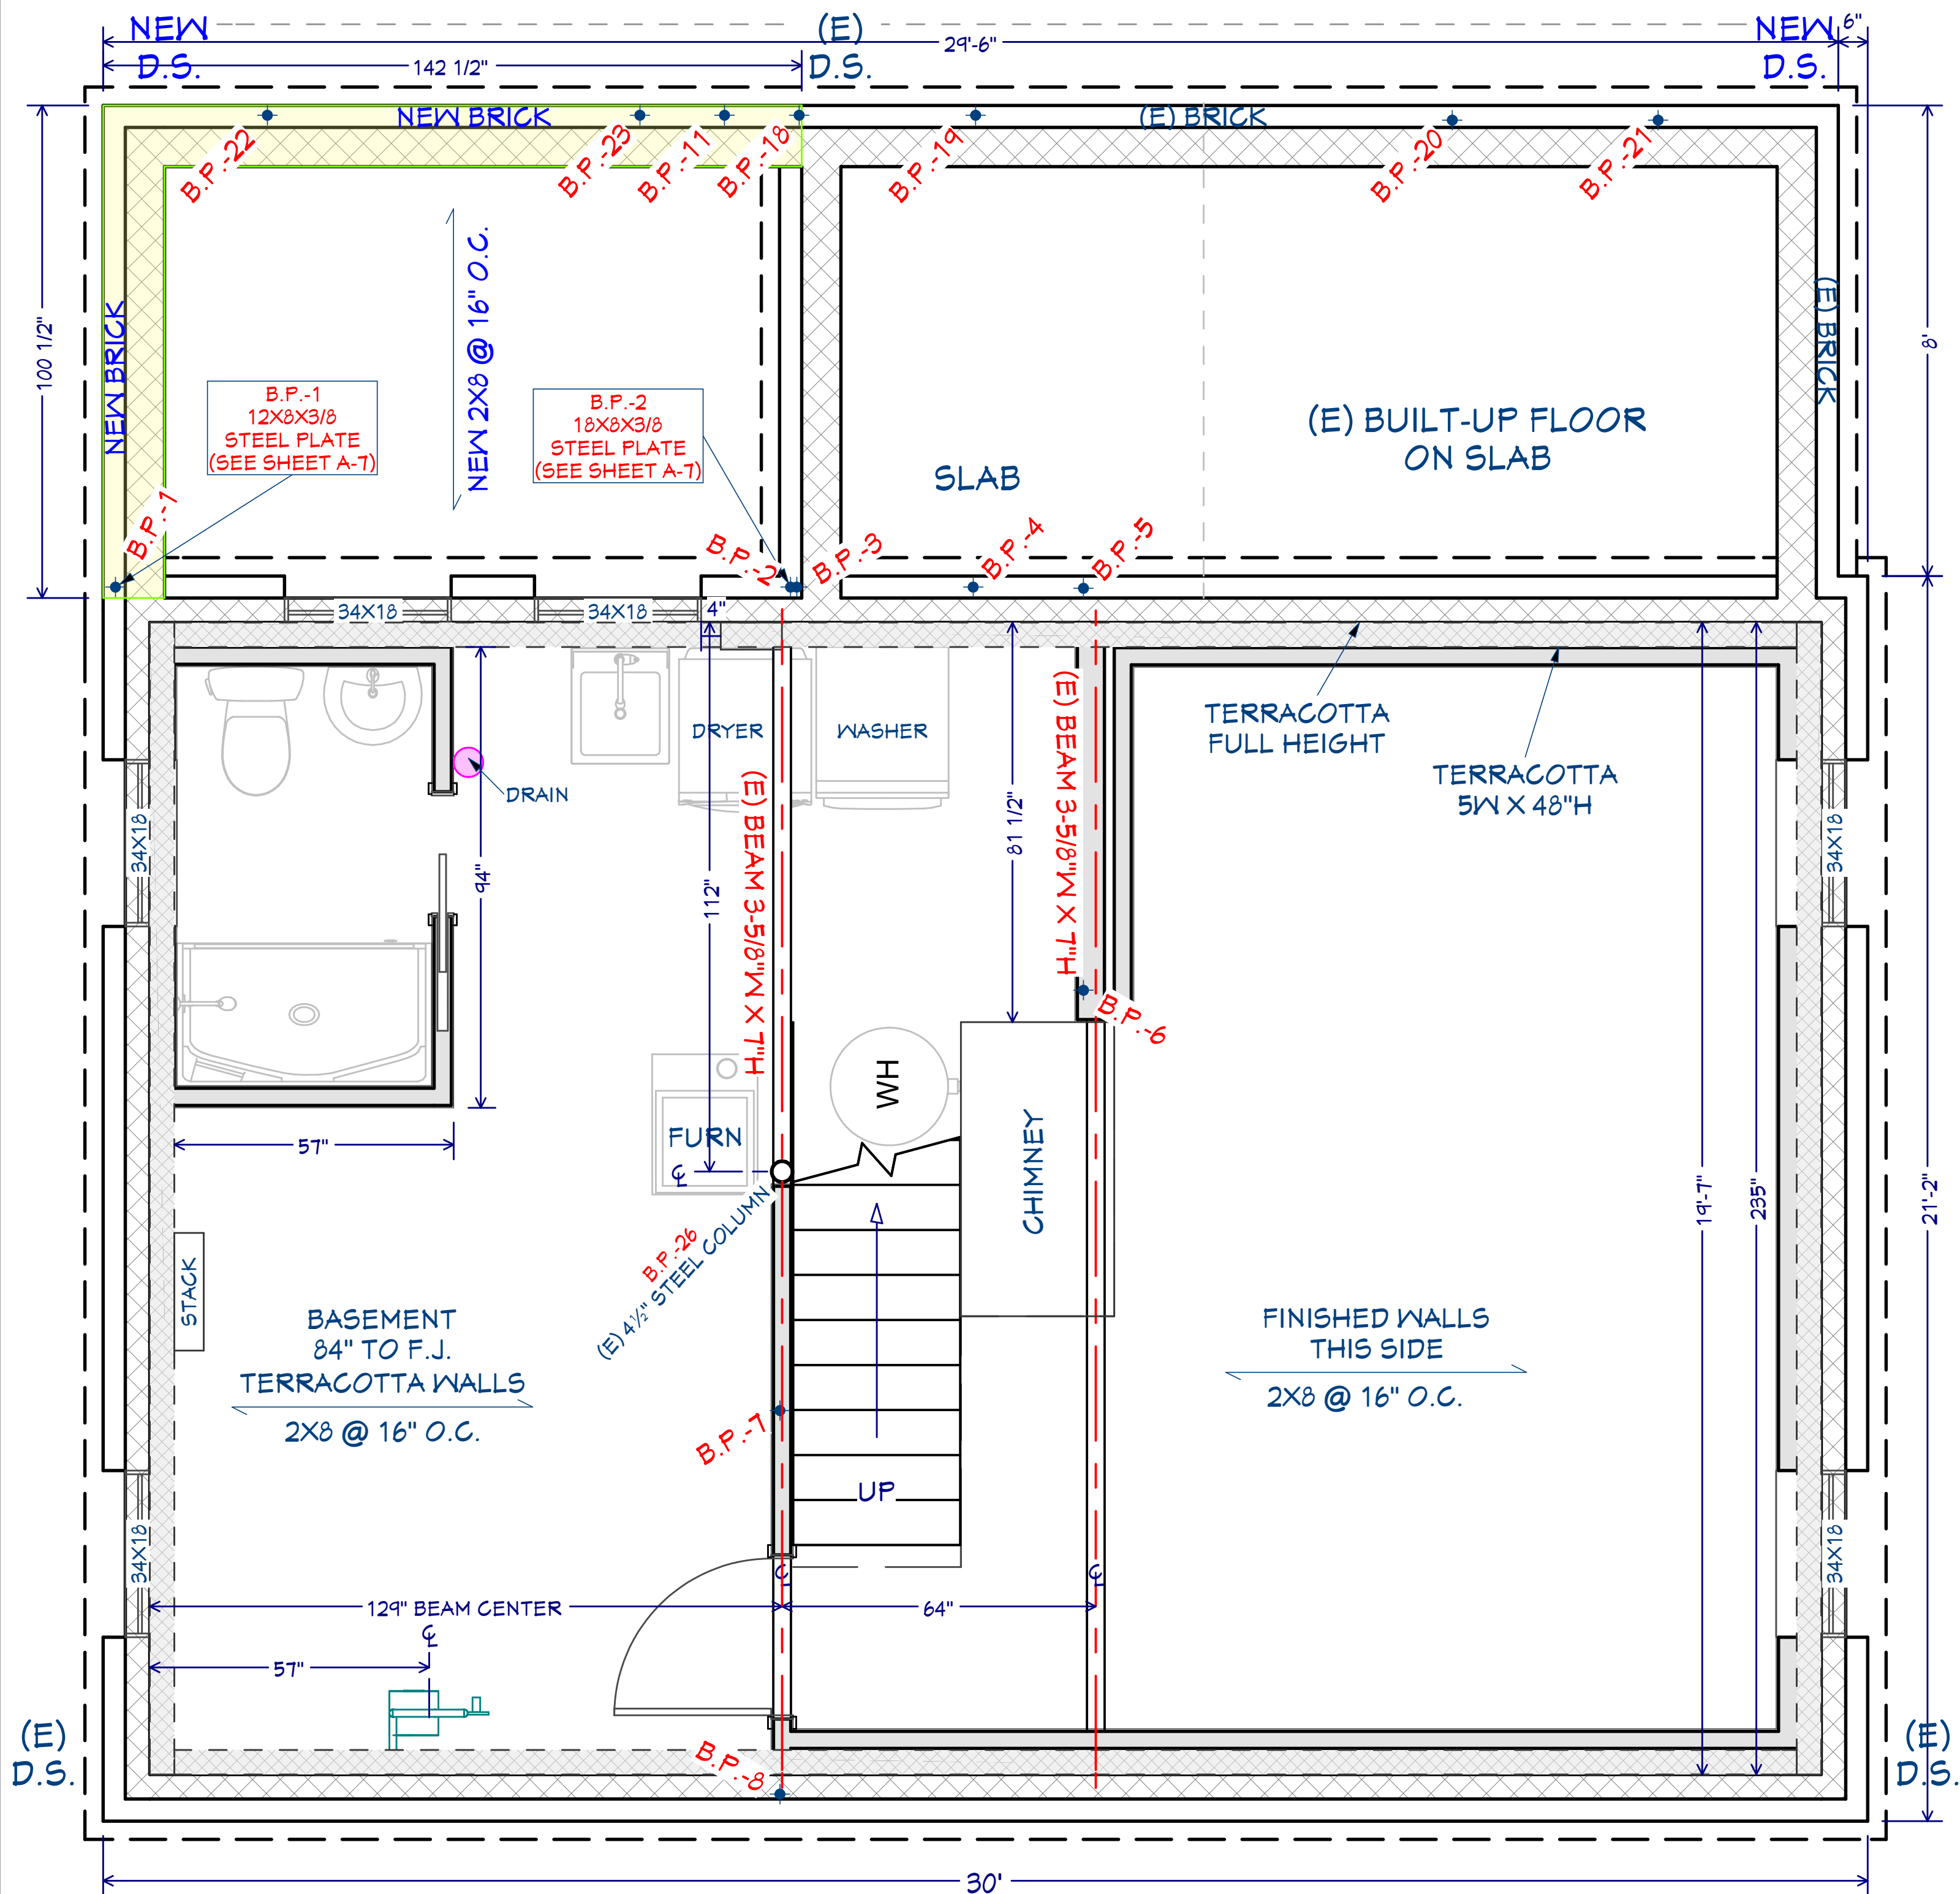


Foundation Plan Proposal
1/2 in = 1 ft

**NOTE: New downspouts
to drain onto concrete, not
tied to storm sewer. Storm
risers will be capped.**

PERMIT SET

DEMO / PROPOSAL NOTES:

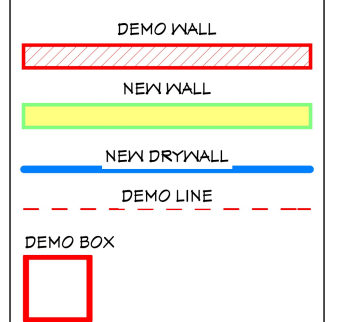

MECHANICAL-ELECTRICAL LEGEND

S - SINGLE POLE SWITCH	⬤ - 110 RECEPTACLE
S - 3-WAY POLE SWITCH	⬤ - 110 QUAD RECEPTACLE
S - 4-WAY POLE SWITCH	⬤ - 110 GFI RECEPTACLE
S - SINGLE POLE SWITCH w/ DIMMER	⬤ - 110 GFI RECEPTACLE WEATHER PROTECTED
S - 3-WAY POLE SWITCH w/ DIMMER	⬤ - 220 RECEPTACLE
⬤ - INCANDESCENT LIGHT	⬤ - DISPOSAL SWITCH
⬤ - WALL MOUNTED SCONCE	⬤ - DISPOSAL
⬤ - EXHAUST FAN	⬤ - SMOKE DETECTOR
⬤ - EXHAUST FANLIGHT	⬤ - CARBON MONOXIDE DETECTOR
⬤ - 6" RECESSED CAN LIGHT	⬤ - THERMOSTAT
⬤ - 4" RECESSED CAN LIGHT	⬤ - PHONE JACK
⬤ - RECESSED CAN LIGHT EYEBALL LIGHT	⬤ - TV/CABLE JACK
⬤ - PULL CHAIN LIGHT	⬤ - ELECTRICAL PANEL
⬤ - PENDANT LIGHT	⬤ - SUPPLY AIR
⬤ - FLORESCENT LIGHT UNDER WALL CABINET	⬤ - RETURN AIR
⬤ - FLORESCENT LIGHT	⬤ - CEILING FAN w/ LIGHT
(C) - DENOTES CHANGE DEVICE	(D) - DENOTES DEMO DEVICE
(E) - DENOTES EXISTING	

THESE DRAWINGS AND DESIGNS WILL BE RELEASED AT AUTHORIZATION OF PROJECT. ANY USAGE WITHOUT WRITTEN CONSENT WILL DEFER ANY AND ALL RESPONSIBILITIES OF DOVER HOME REMODELERS, INC. ALL RIGHTS ARE HEREBY SPECIFICALLY RESERVED.

NO.	DATE	BY	DESCRIPTION
1	6/17/2025	CA	FOR TRADE MEETING
2	7/30/2025	GM	PERMITS

29341 Lorain Road
North Olmsted, Ohio 44070
Phone: 440-771-1555
Fax: 440-771-8188
www.doverremodeling.com

DOVER
Home Remodelers, Inc.


SINCE 1984

APPROVAL DATE: _____
CLIENT SIGNATURE: _____

NAME: WOOD, BRAD
ADDRESS: 20300 PARKVIEW AVE
CITY: ROCKY RIVER, OH
ZIP: 44116 PHONE: 330-235-3893

DATE: 8/4/2025
SCALE: AS NOTED
Drawn By: CA/CM
Designer: PS


SHEET: A-1

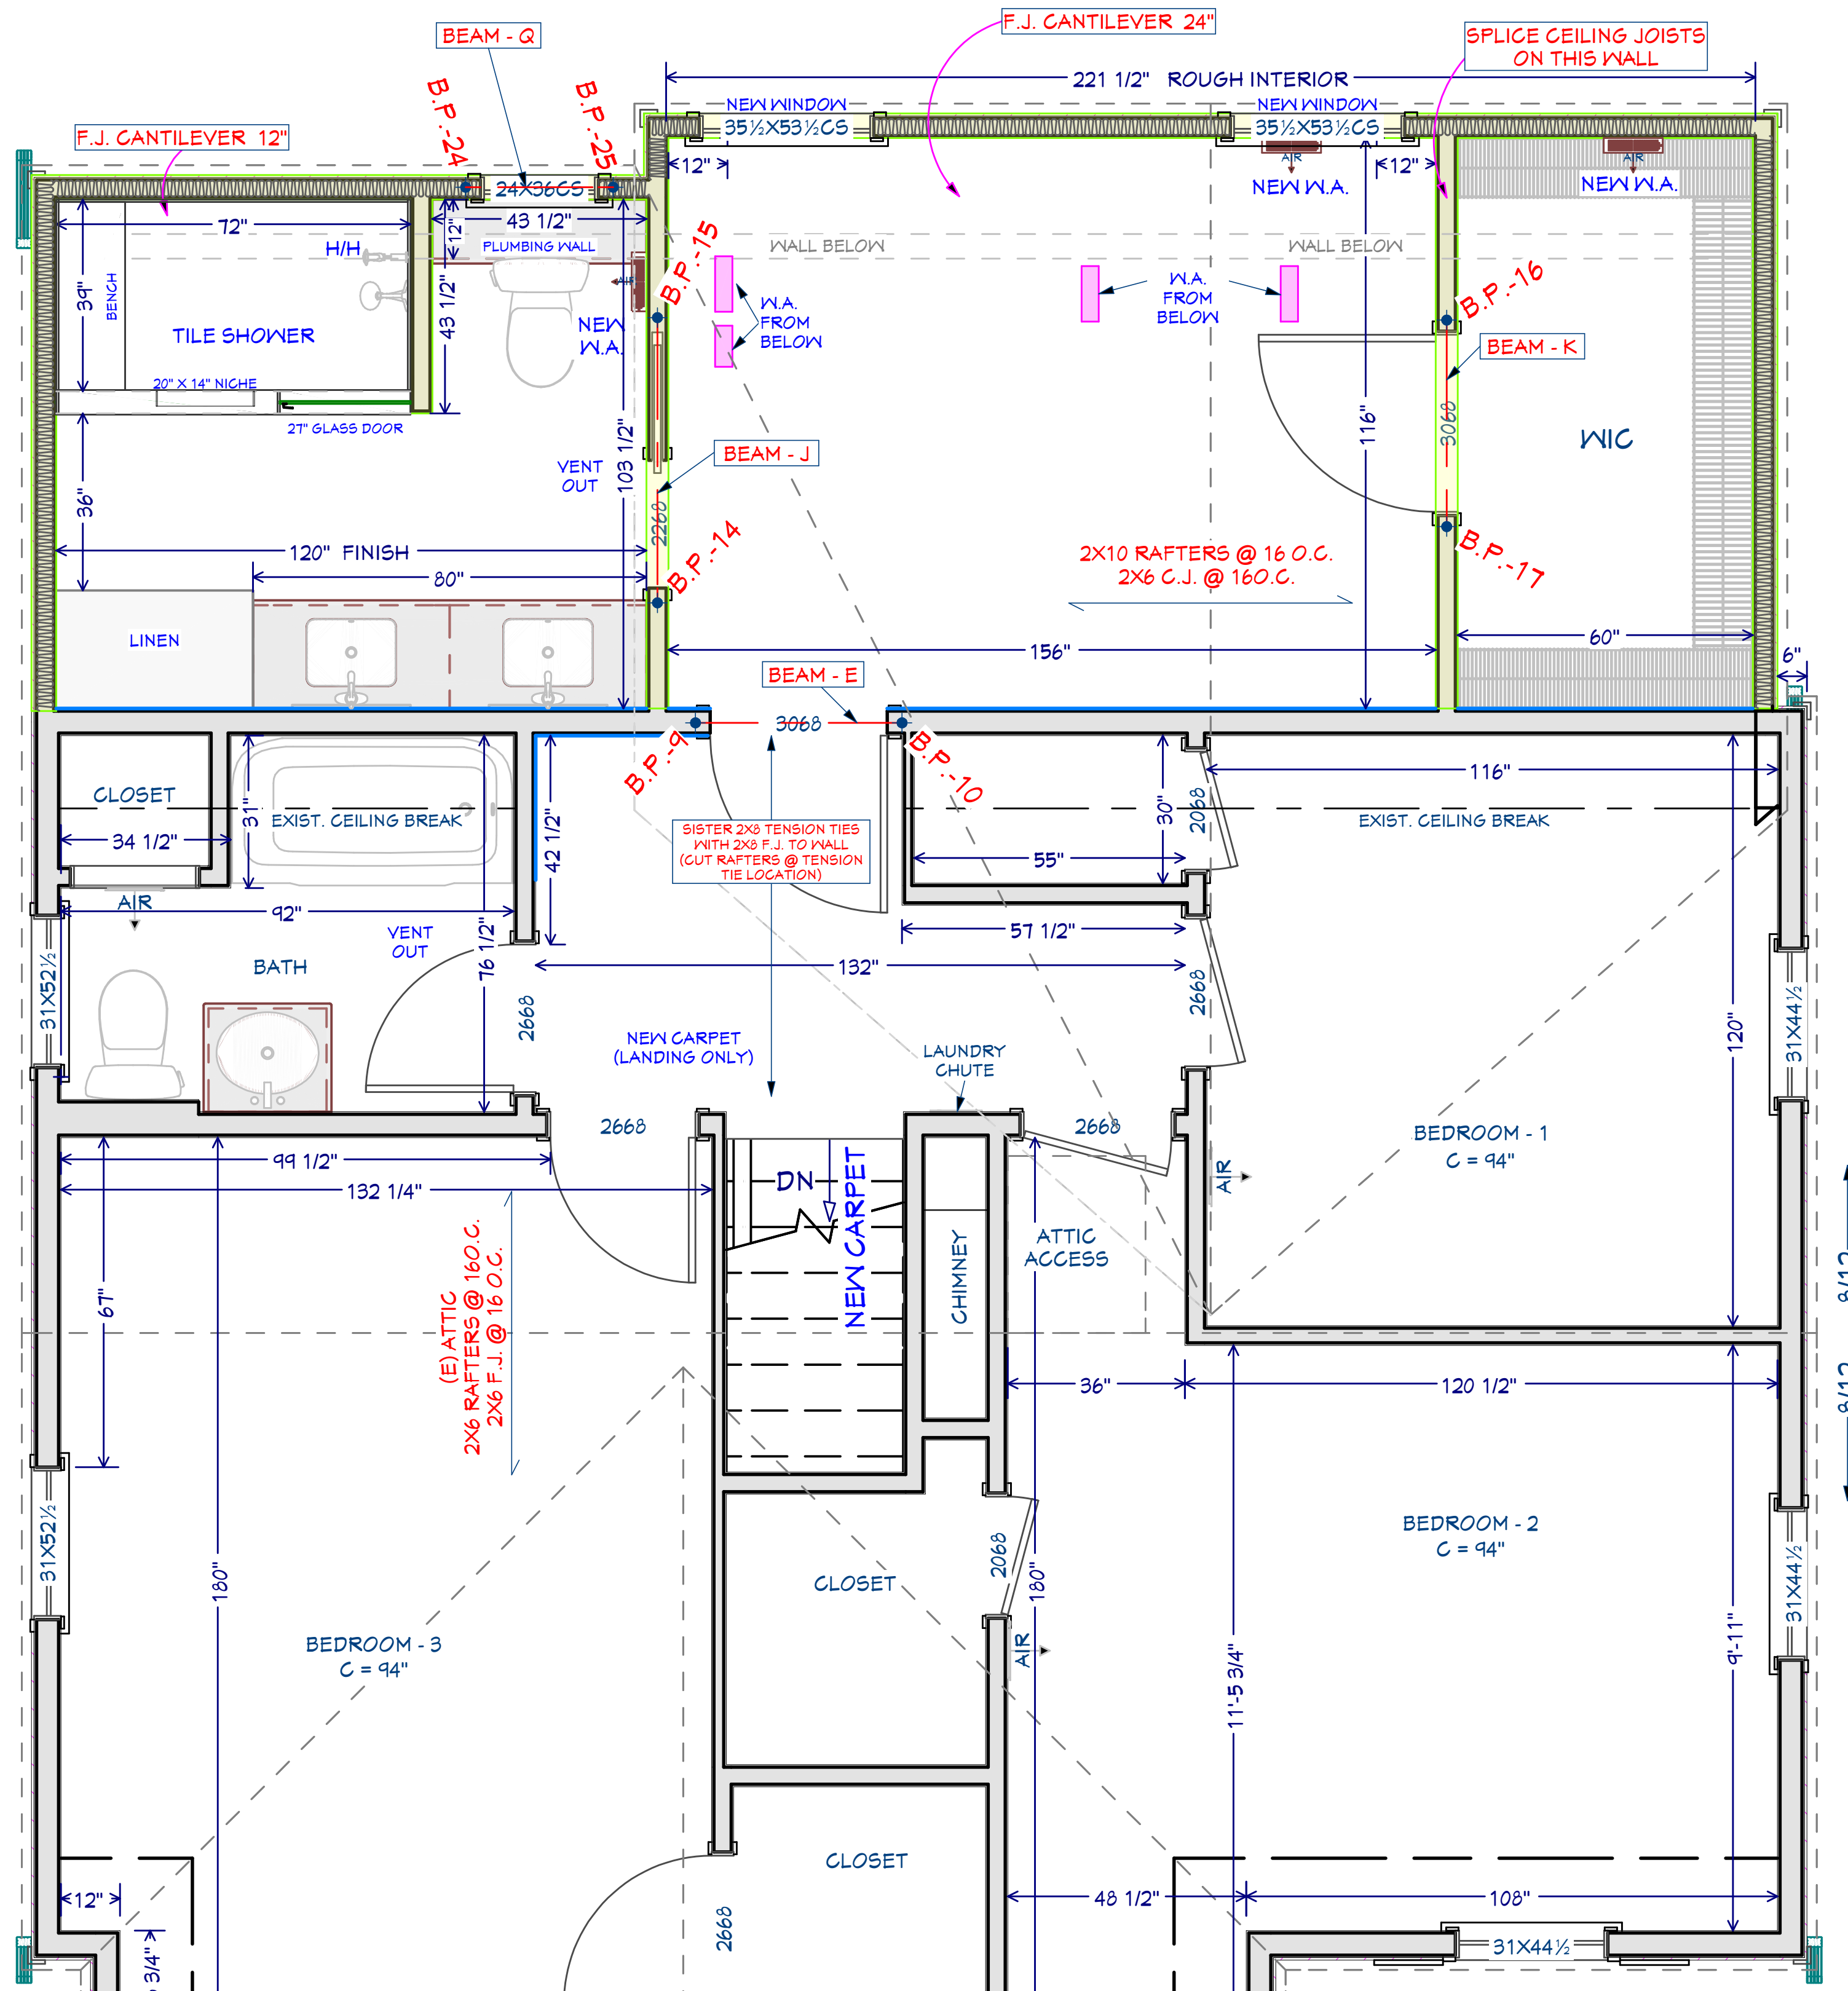

2nd Floor Plan Proposal
1/2 in = 1 ft

PERMIT SET

DEMO / PROPOSAL NOTES:

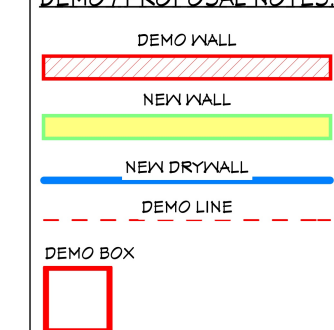

MECHANICAL-ELECTRICAL LEGEND

S - SINGLE POLE SWITCH	⬤ - 110 RECEPTACLE
3 - 3-WAY POLE SWITCH	⬤ - 110 QUAD RECEPTACLE
4 - 4-WAY POLE SWITCH	⬤ - 110 6PI RECEPTACLE
⬤ - SINGLE POLE SWITCH w/ DIMMER	⬤ - 110 6PI RECEPTACLE WEATHER PROTECTED
⬤ - 3-WAY POLE SWITCH w/ DIMMER	⬤ - 220 RECEPTACLE
⬤ - INCANDESCENT LIGHT	⬤ - DISPOSAL SWITCH
⬤ - WALL MOUNTED SCONCE	⬤ - DISPOSAL
⬤ - EXHAUST FAN	⬤ - SMOKE DETECTOR
⬤ - EXHAUST FANLIGHT	⬤ - CARBON MONOXIDE DETECTOR
⬤ - 6" RECESSED CAN LIGHT	⬤ - THERMOSTAT
⬤ - 4" RECESSED CAN LIGHT	⬤ - PHONE JACK
⬤ - RECESSED CAN LIGHT EYEBALL LIGHT	⬤ - TV/CABLE JACK
⬤ - PULL CHAIN LIGHT	⬤ - ELECTRICAL PANEL
⬤ - PENDANT LIGHT	⬤ - SUPPLY AIR
⬤ - FLORESCENT LIGHT UNDER WALL CABINET	⬤ - RETURN AIR
⬤ - FLORESCENT LIGHT	
⬤ - CEILING FAN w/ LIGHT	

THESE DRAWINGS AND DESIGNS WILL BE RELEASED AT AUTHORIZATION OF PROJECT. ANY USAGE WITHOUT WRITTEN CONSENT WILL DEFER ANY AND ALL RESPONSIBILITIES OF DOVER HOME REMODELERS, INC. ALL RIGHTS ARE HEREBY SPECIFICALLY RESERVED.

NO.	DATE	BY	DESCRIPTION
1	6/17/2025	CA	FOR TRADE MEETING
2	7/30/2025	GM	PERMITS

29341 Lorain Road
North Olmsted, Ohio 44070
Phone: 440-771-1555
Fax: 440-771-8188
www.doverremodeling.com

DOVER
Home Remodelers, Inc.

APPROVAL DATE
CLIENT SIGNATURE

NAME: WOOD, BRAD
ADDRESS: 20300 PARKVIEW AVE
CITY: ROCKY RIVER, OH
ZIP: 44116 PHONE: 330-235-3893

DATE: 8/4/2025


SCALE: AS NOTED

Drawn By: CAJGM

Designer: PS

SHEET:

A-3

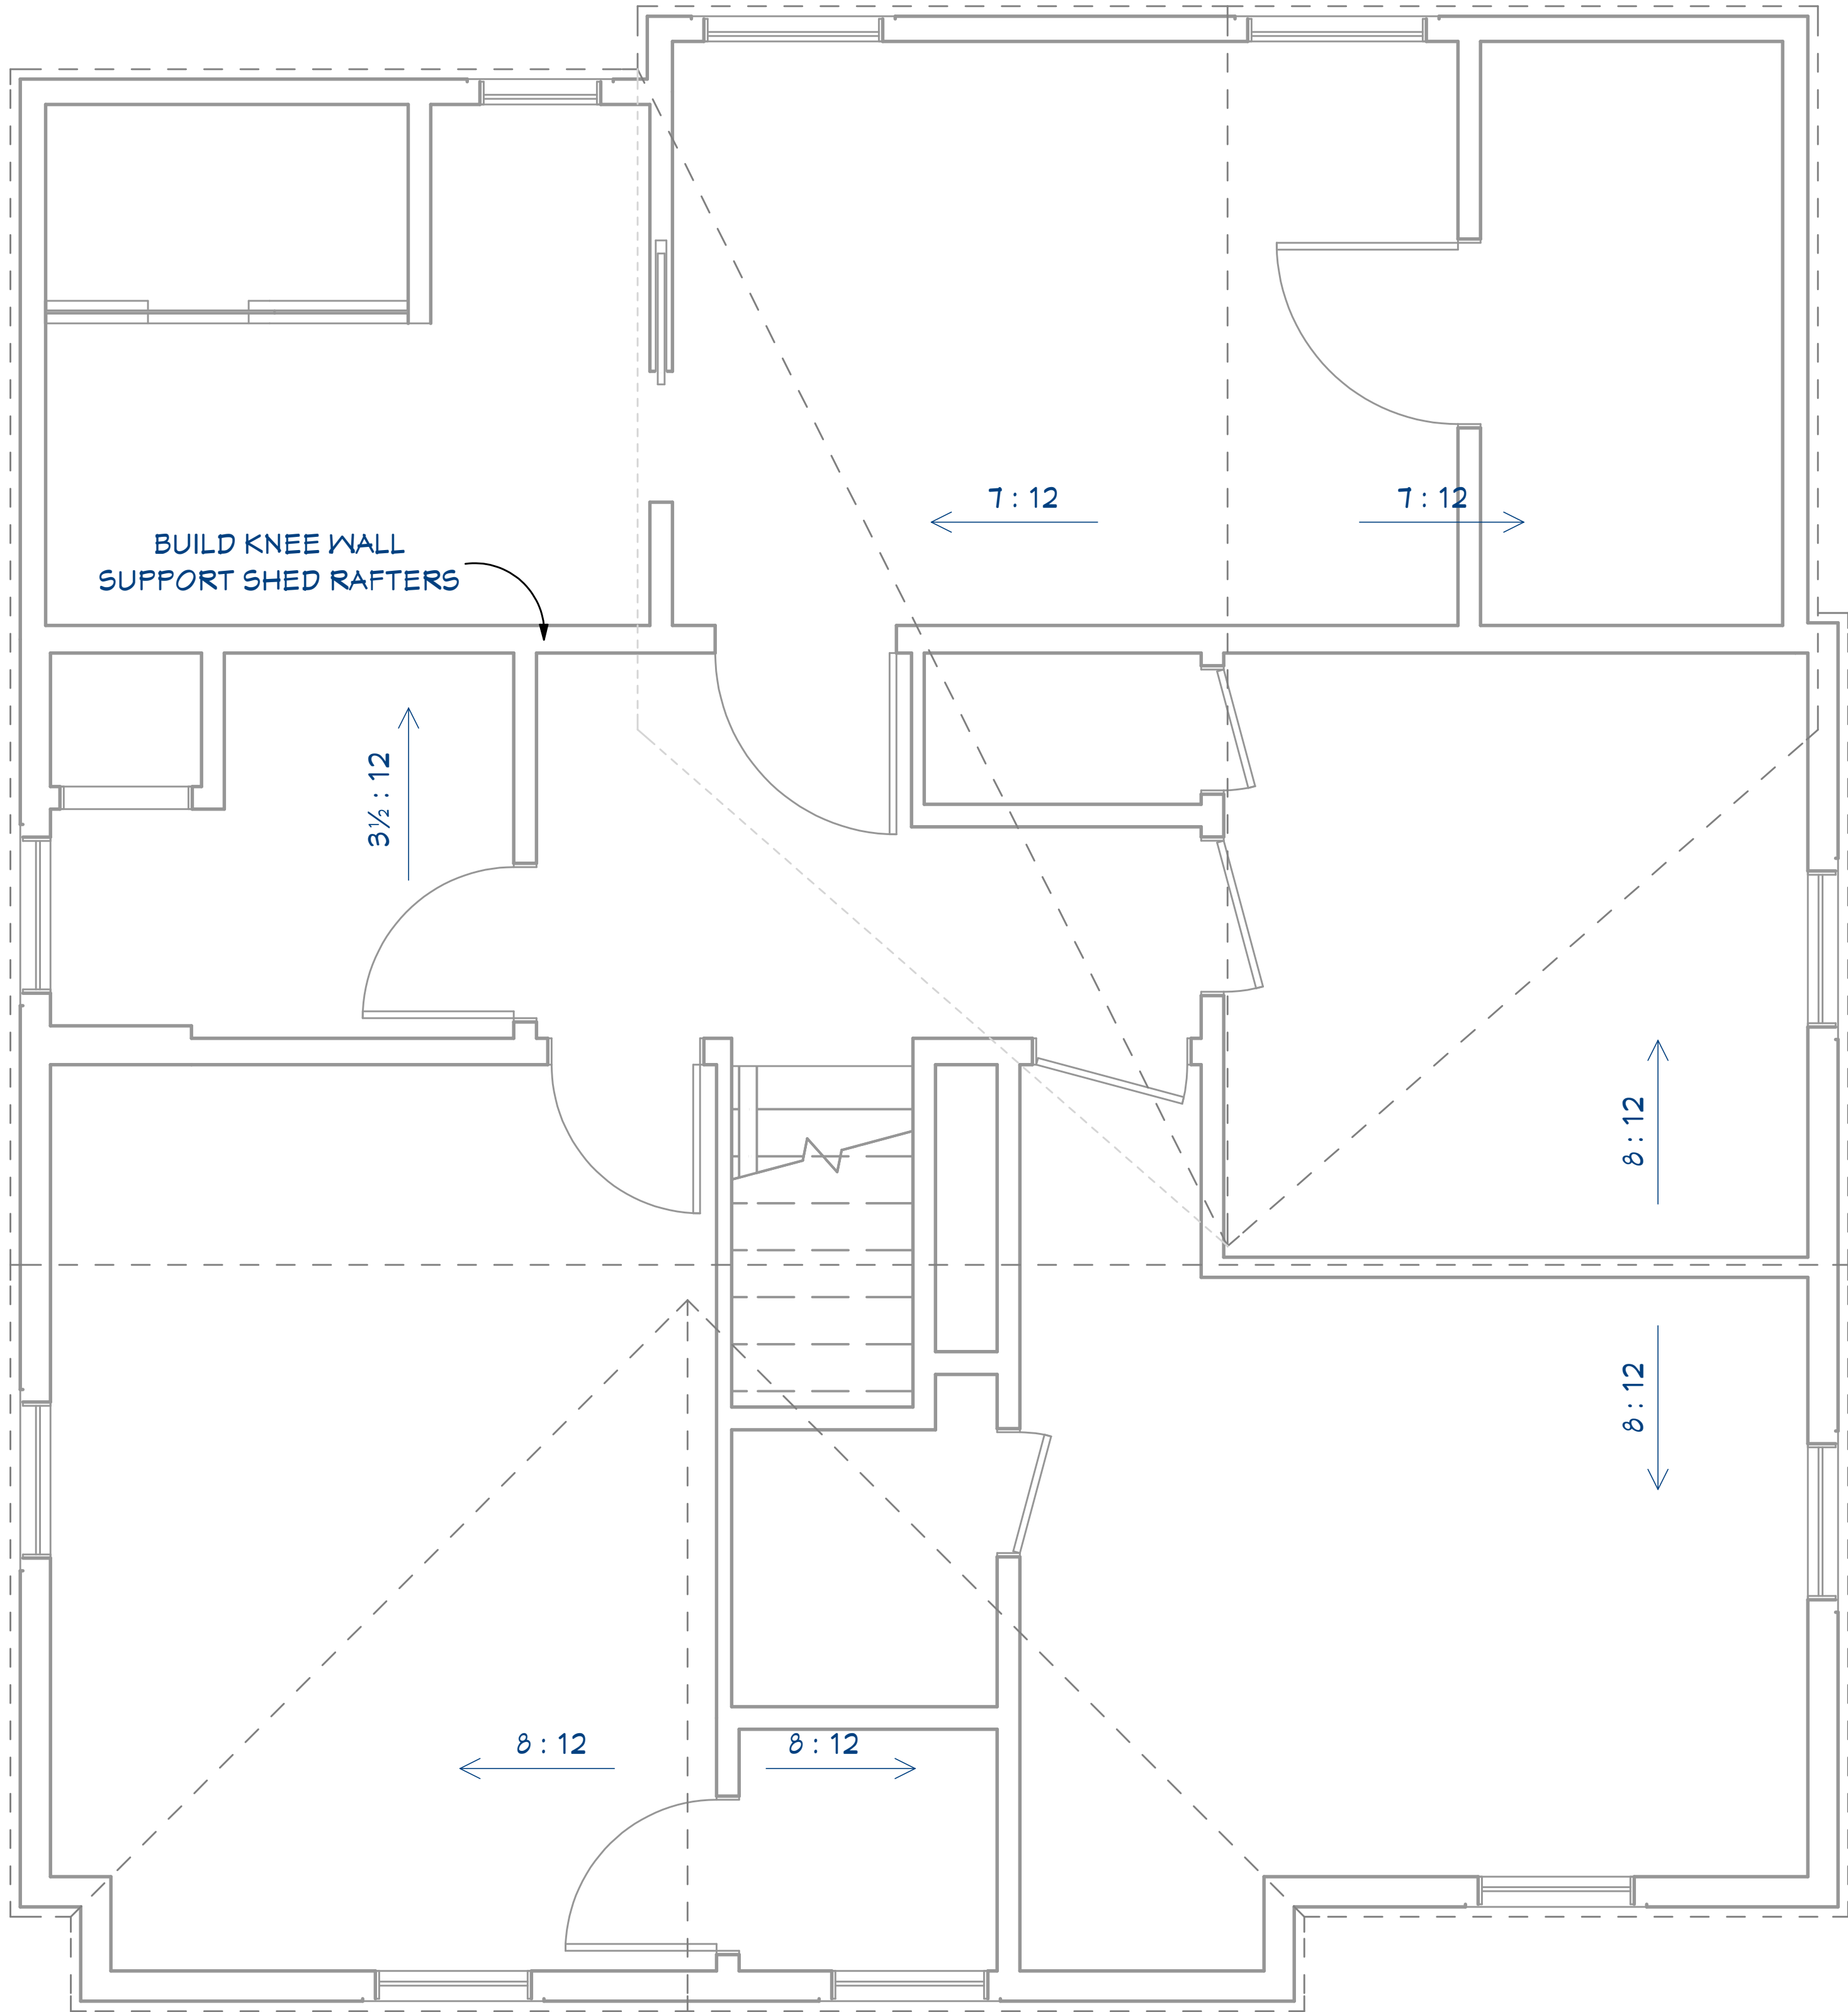


Roof Plan Proposal

1/2 in = 1 ft

PERMIT SET

DEMO / PROPOSAL NOTES:

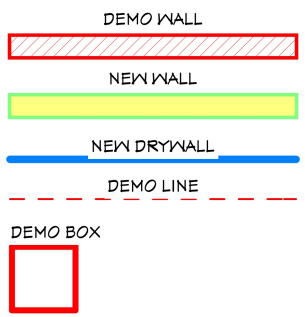

MECHANICAL-ELECTRICAL LEGEND

⌚	- SINGLE POLE SWITCH	⌚	- 110 RECEPTACLE
⌚	- 3-WAY POLE SWITCH	⌚	- 110 QUAD RECEPTACLE
⌚	- 4-WAY POLE SWITCH	⌚	- 110 6PI RECEPTACLE
⌚	- SINGLE POLE SWITCH w/ DIMMER	⌚	- 110 6PI RECEPTACLE WEATHER PROTECTED
⌚	- 3-WAY POLE SWITCH w/ DIMMER	⌚	- 220 RECEPTACLE
⌚	- INCANDESCENT LIGHT	⌚	- DISPOSAL SWITCH
⌚	- WALL MOUNTED SCONCE	⌚	- DISPOSAL
⌚	- EXHAUST FAN	⌚	- SMOKE DETECTOR
⌚	- EXHAUST FANLIGHT	⌚	- CARBON MONOXIDE DETECTOR
⌚	- 6" RECESSED CAN LIGHT	⌚	- THERMOSTAT
⌚	- 4" RECESSED CAN LIGHT	⌚	- PHONE JACK
⌚	- RECESSED CAN LIGHT EYEBALL LIGHT	⌚	- TV/CABLE JACK
⌚	- PULL CHAIN LIGHT	⌚	- ELECTRICAL PANEL
⌚	- PENDANT LIGHT	⌚	- SUPPLY AIR
⌚	- FLORESCENT LIGHT UNDER WALL CABINET	⌚	- RETURN AIR
⌚	- FLORESCENT LIGHT	⌚	- CEILING FAN w/ LIGHT
⌚	- CEILING FAN w/ LIGHT	⌚	- (C) - DENOTES CHANGE DEVICE
⌚	- (C) - DENOTES CHANGE DEVICE	⌚	- (D) - DENOTES DEMO DEVICE
⌚	- (D) - DENOTES DEMO DEVICE	⌚	- (E) - DENOTES EXISTING
⌚	- (E) - DENOTES EXISTING		

THESE DRAWINGS AND DESIGNS WILL BE RELEASED AT AUTHORIZATION OF PROJECT. ANY USAGE WITHOUT WRITTEN CONSENT WILL DEFER ANY AND ALL RESPONSIBILITIES OF DOVER HOME REMODELERS, INC. ALL RIGHTS ARE HEREBY SPECIFICALLY RESERVED.

NO.	DATE	BY	DESCRIPTION
1	6/17/2025	CA	FOR TRADE MEETING
2	7/30/2025	GM	PERMITS

29341 Lorain Road
North Olmsted, Ohio 44070
Phone: 440-771-1555
Fax: 440-771-8188
www.doverremodeling.com

DOVER
Home Remodelers, Inc.

APPROVAL DATE: _____
CLIENT SIGNATURE: _____

NAME: WOOD, BRAD
ADDRESS: 20300 PARKVIEW AVE
CITY: ROCKY RIVER, OH
ZIP: 44116 PHONE: 330-235-3893

DATE: 8/4/2025


SCALE: AS NOTED

Drawn By: CAJGM



Designer: PS

SHEET:


A-4

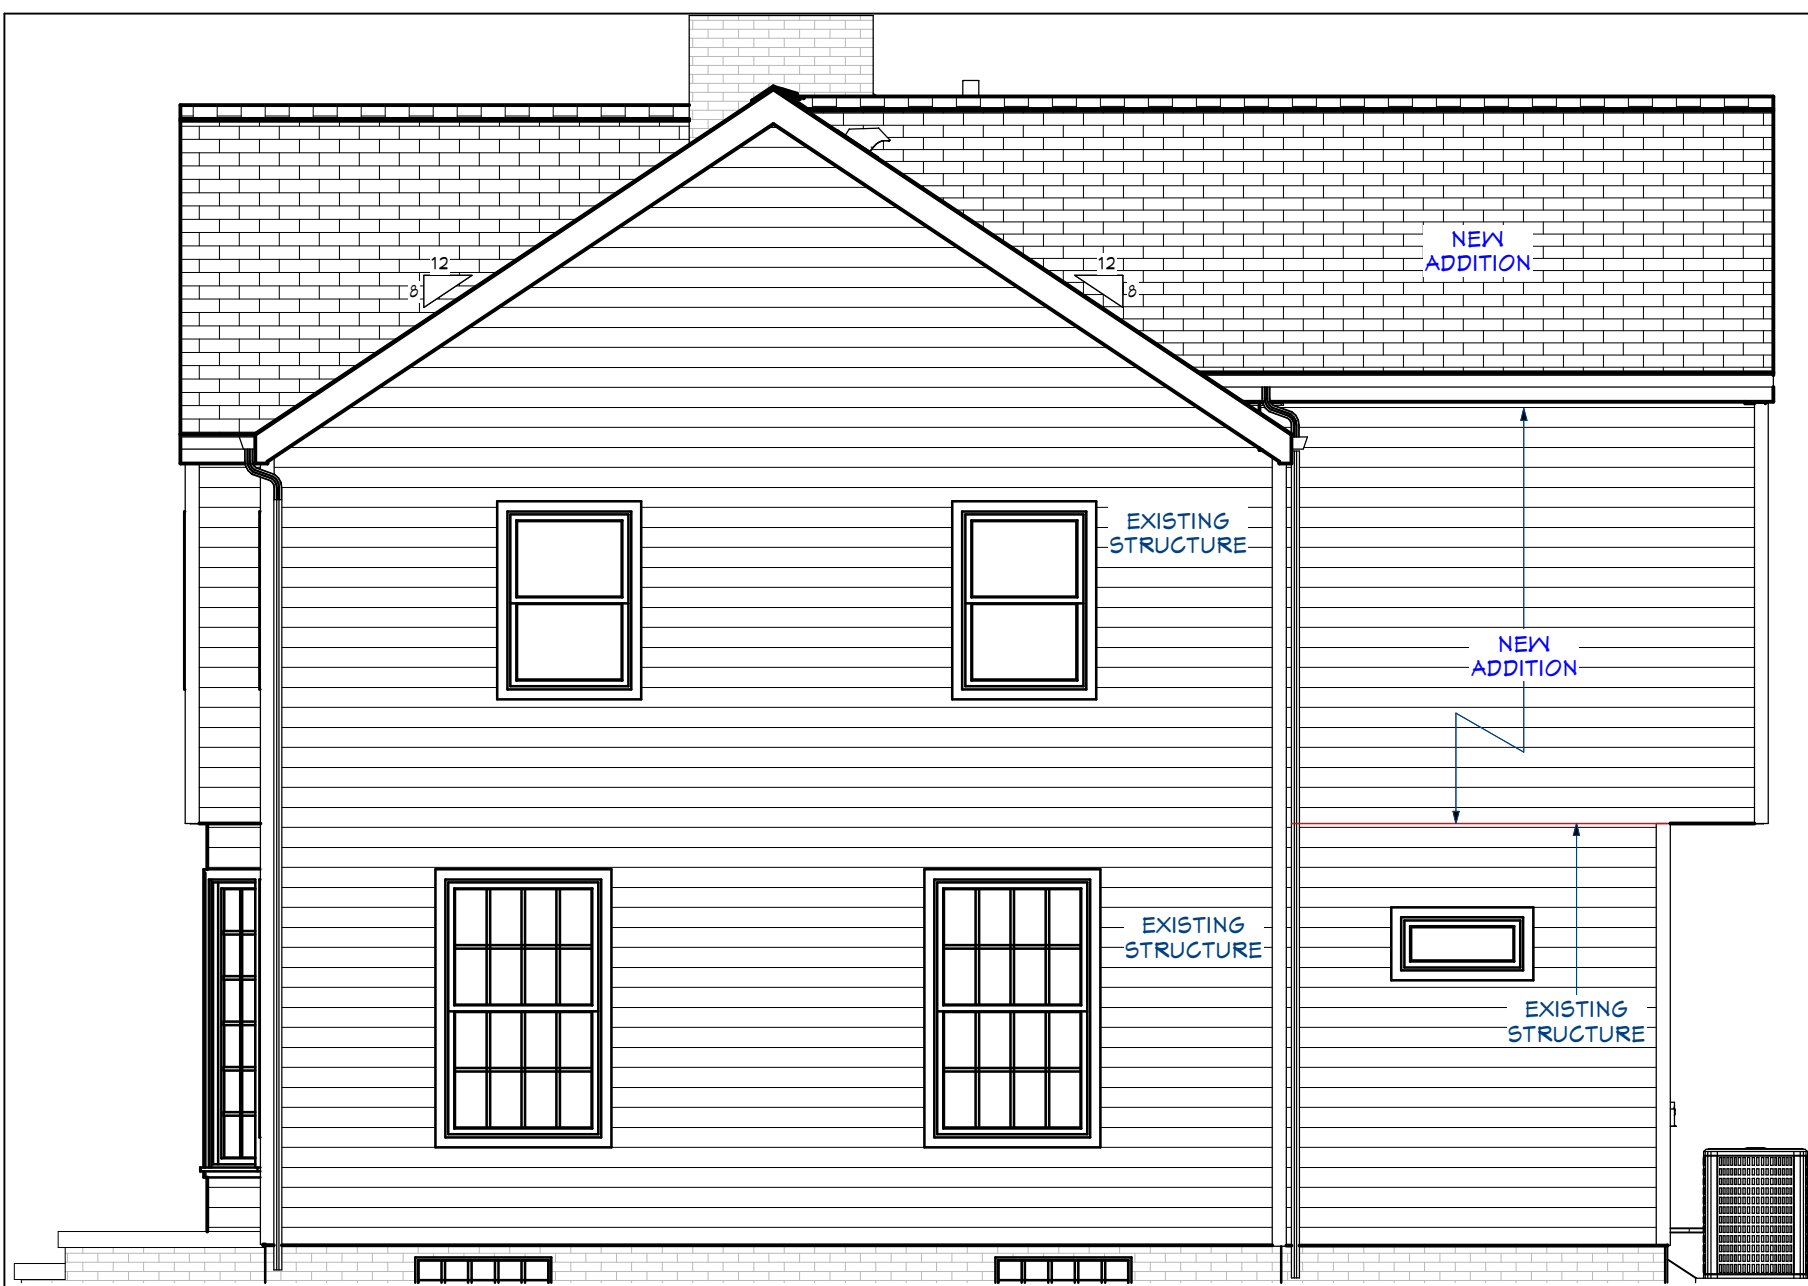


Right Elevation Proposal
1/4 in = 1 ft

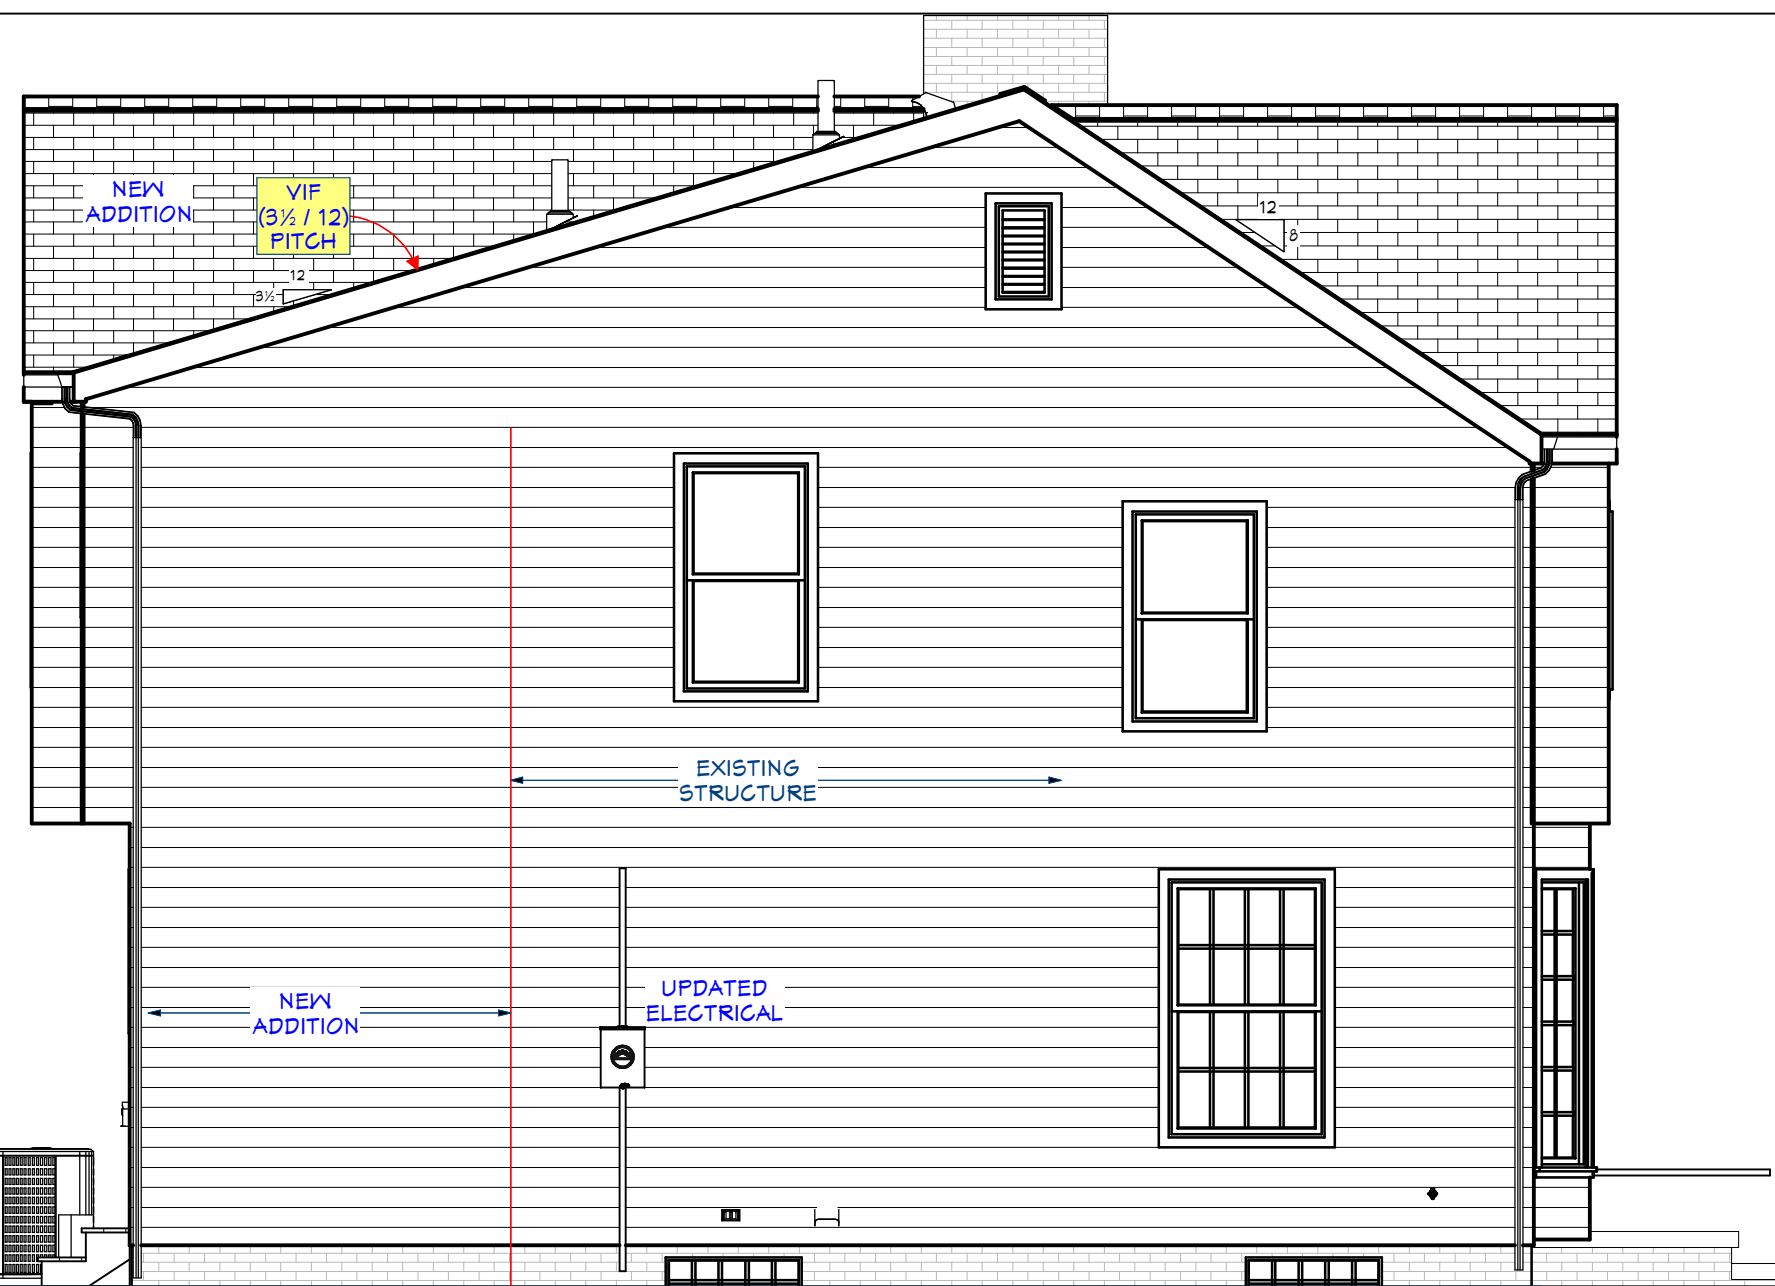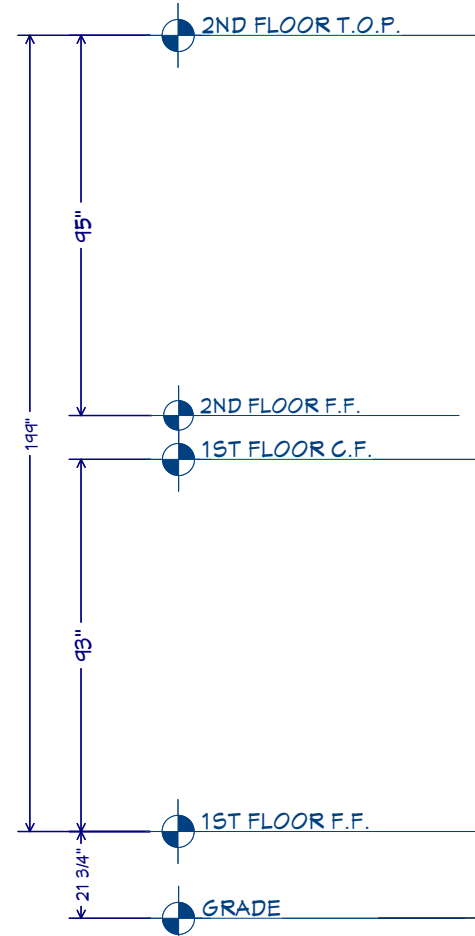


Left Elevation Proposal
1/4 in = 1 ft

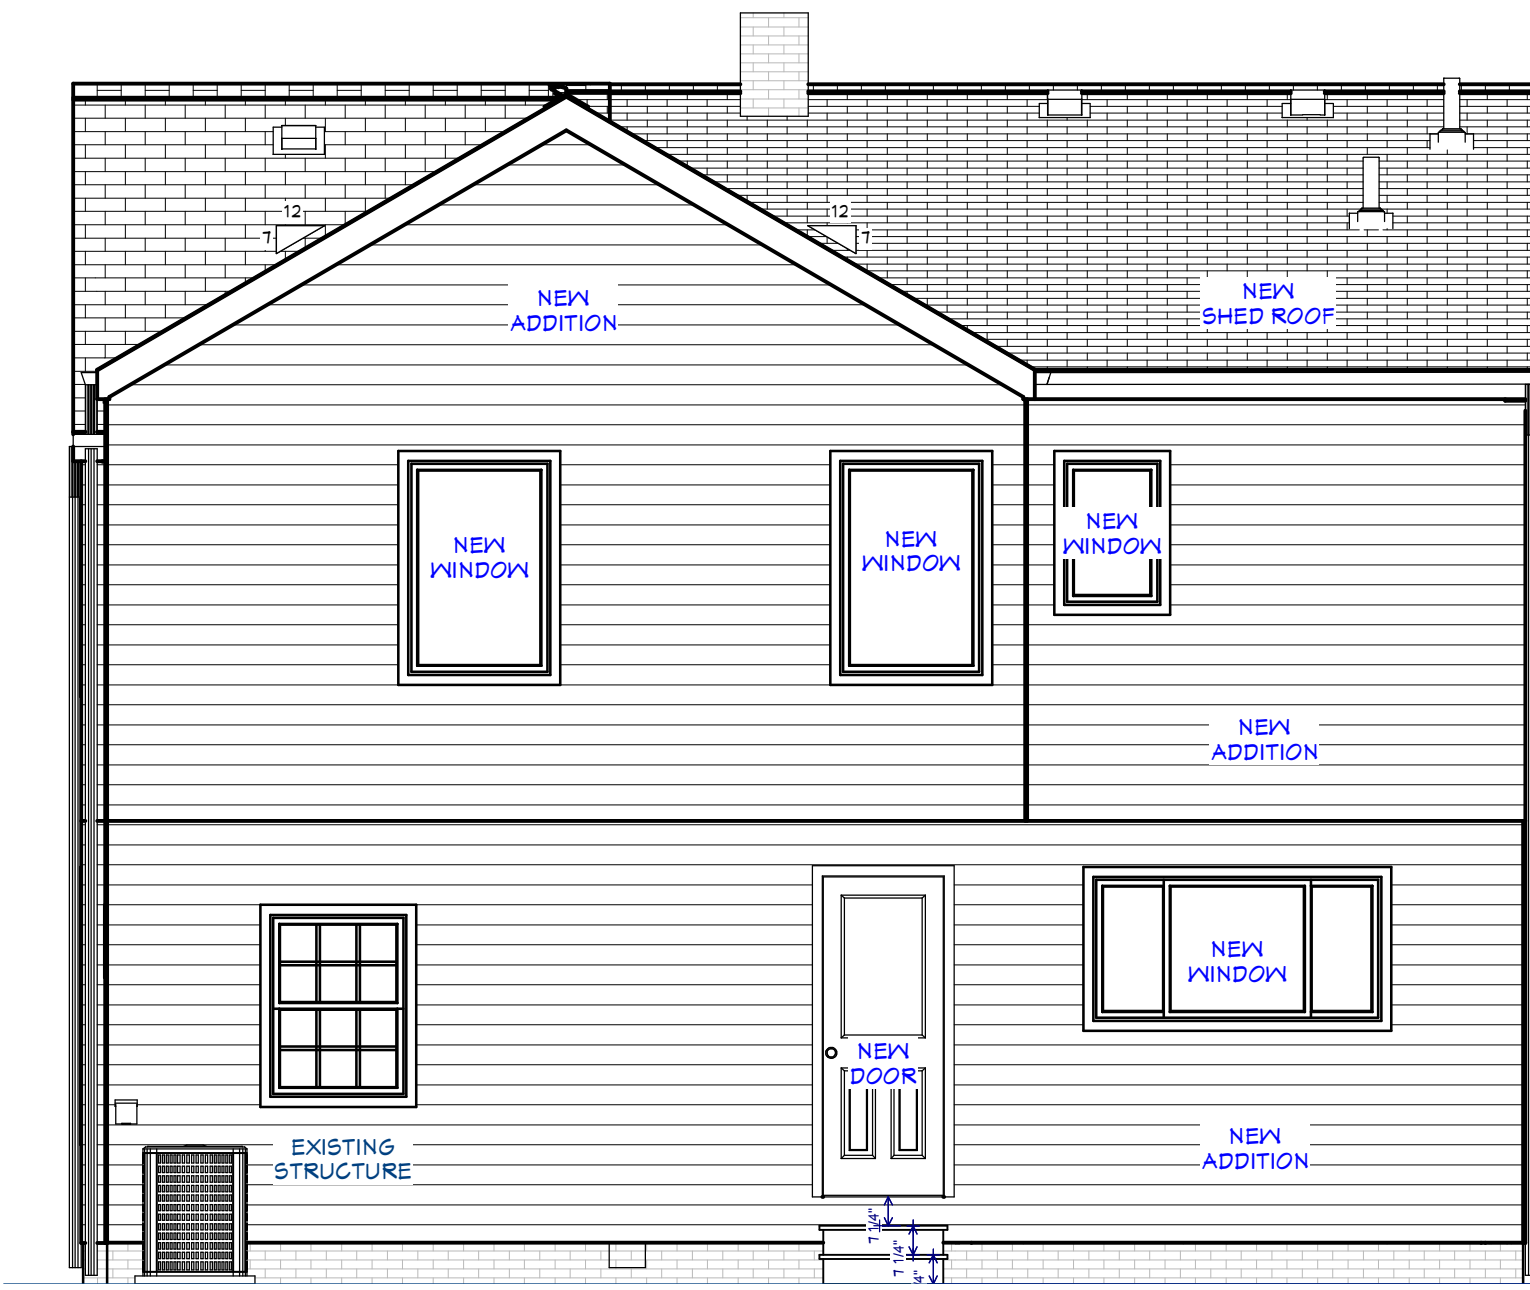

Rear Elevation Proposal
1/4 in = 1 ft

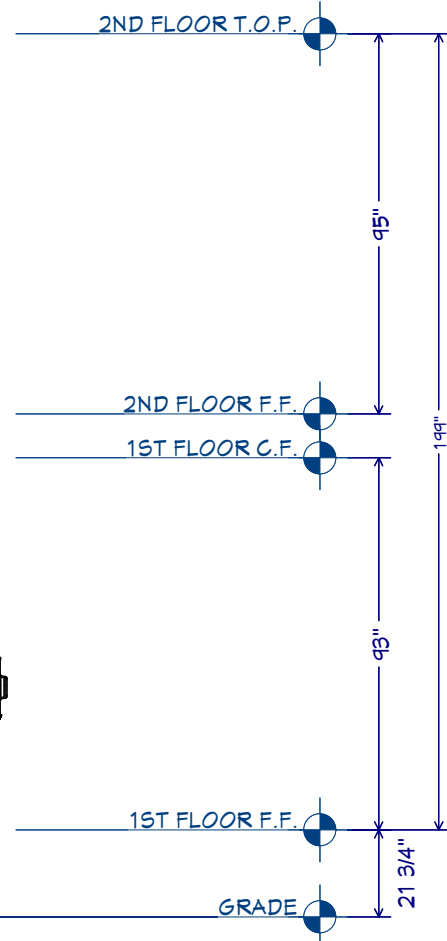

DEMO / PROPOSAL NOTES:

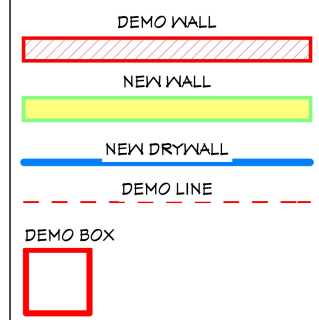

MECHANICAL-ELECTRICAL LEGEND

⌀	- SINGLE POLE SWITCH	⌀	- 110 RECEPTACLE
⌀	- 3-WAY POLE SWITCH	⌀	- 110 QUAD RECEPTACLE
⌀	- 4-WAY POLE SWITCH	⌀	- 110 6PI RECEPTACLE
⌀	- SINGLE POLE SWITCH w/ DIMMER	⌀	- 110 6PI RECEPTACLE WEATHER PROTECTED
⌀	- 3-WAY POLE SWITCH w/ DIMMER	⌀	- 220 RECEPTACLE
⌀	- INCANDESCENT LIGHT	⌀	- DISPOSAL SWITCH
⌀	- WALL MOUNTED SCONCE	⌀	- DISPOSAL
⌀	- EXHAUST FAN	⌀	- SMOKE DETECTOR
⌀	- EXHAUST FANLIGHT	⌀	- CARBON MONOXIDE DETECTOR
⌀	- 6" RECESSED CAN LIGHT	⌀	- THERMOSTAT
⌀	- 4" RECESSED CAN LIGHT	⌀	- PHONE JACK
⌀	- RECESSED CAN LIGHT EYEBALL LIGHT	⌀	- TV/CABLE JACK
⌀	- PULL CHAIN LIGHT	⌀	- ELECTRICAL PANEL
⌀	- PENDANT LIGHT	⌀	- SUPPLY AIR
⌀	- FLORESCENT LIGHT UNDER WALL CABINET	⌀	- RETURN AIR
⌀	- FLORESCENT LIGHT	⌀	- CEILING FAN w/ LIGHT
⌀		⌀	(C) - DENOTES CHANGE DEVICE
⌀		⌀	(D) - DENOTES DEMO DEVICE
⌀		⌀	(E) - DENOTES EXISTING

THESE DRAWINGS AND DESIGNS WILL BE RELEASED AT AUTHORIZATION OF PROJECT. ANY USAGE WITHOUT WRITTEN CONSENT WILL DEFER ANY AND ALL RESPONSIBILITIES OF DOVER HOME REMODELERS, INC. ALL RIGHTS ARE HEREBY SPECIFICALLY RESERVED.

PERMIT SET

NO.

1

DATE

6/17/2025

BY

CA

DESCRIPTION

FOR TRADE MEETING

NO.

2

DATE

7/30/2025

BY

GM

DESCRIPTION

PERMITS

29341 Lorain Road
North Olmsted, Ohio 44070
Phone: 440-771-1555
Fax: 440-771-8188
www.doverremodeling.com

SINCE 1984

DOVER

Home Remodelers, Inc.

APPROVAL DATE

8/4/2025

CLIENT SIGNATURE

NAME: WOOD, BRAD
ADDRESS: 20300 PARKVIEW AVE
CITY: ROCKY RIVER, OH
ZIP: 44116 PHONE: 330-235-3893

SCALE:

AS NOTED

Drawn By:


CA/GM

Designer:


PS

SHEET:


A-5

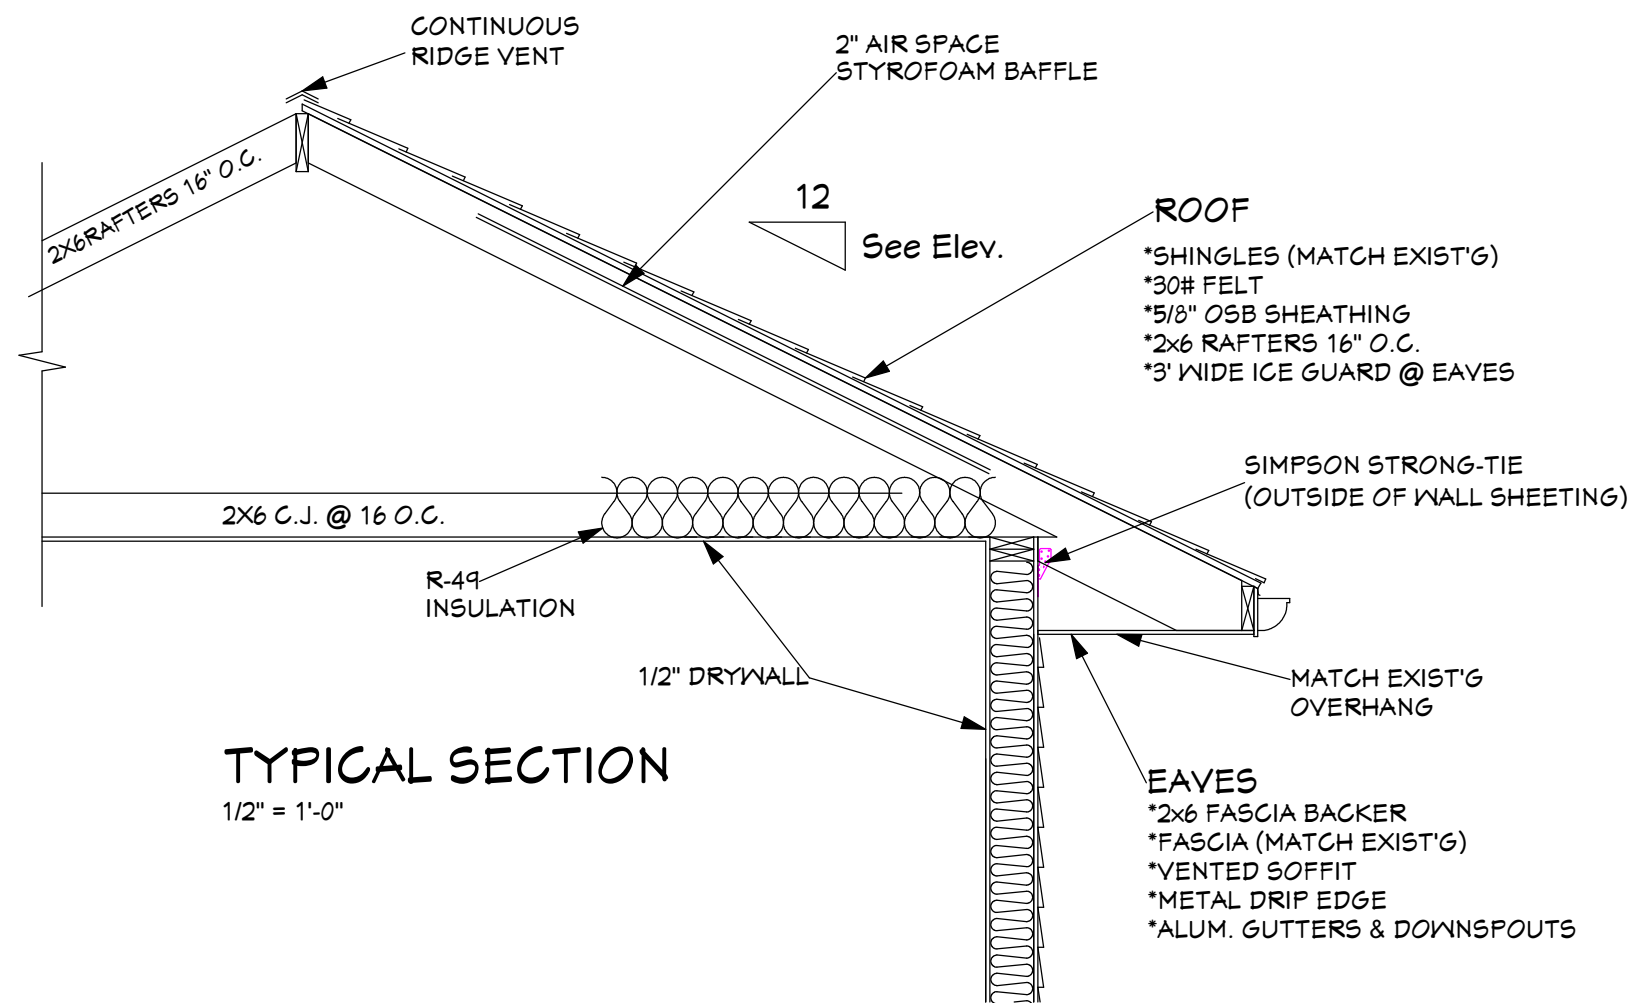

TYPICAL SECTION
1/2" = 1'-0"

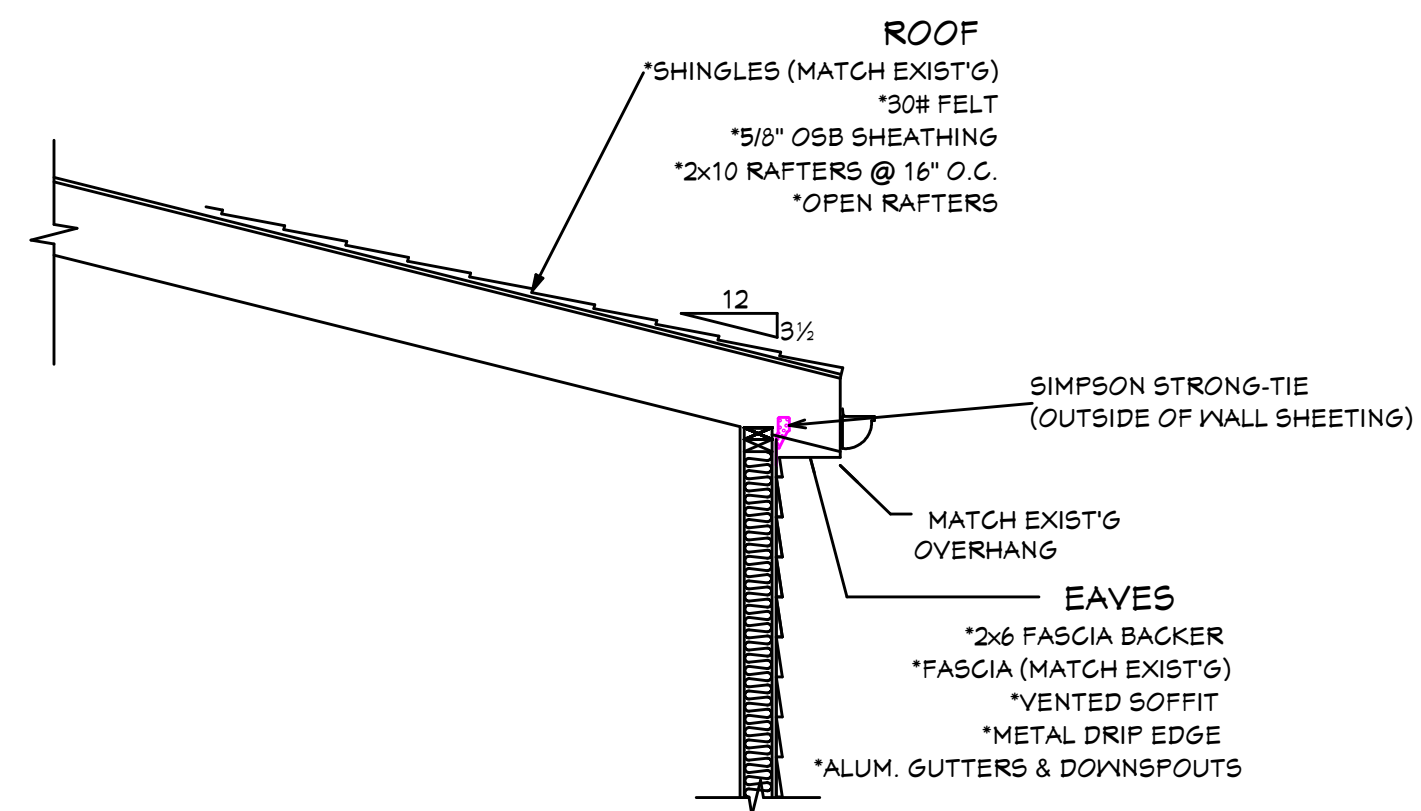

NEW SHED ROOF SECTION
1/2"=1'-0"

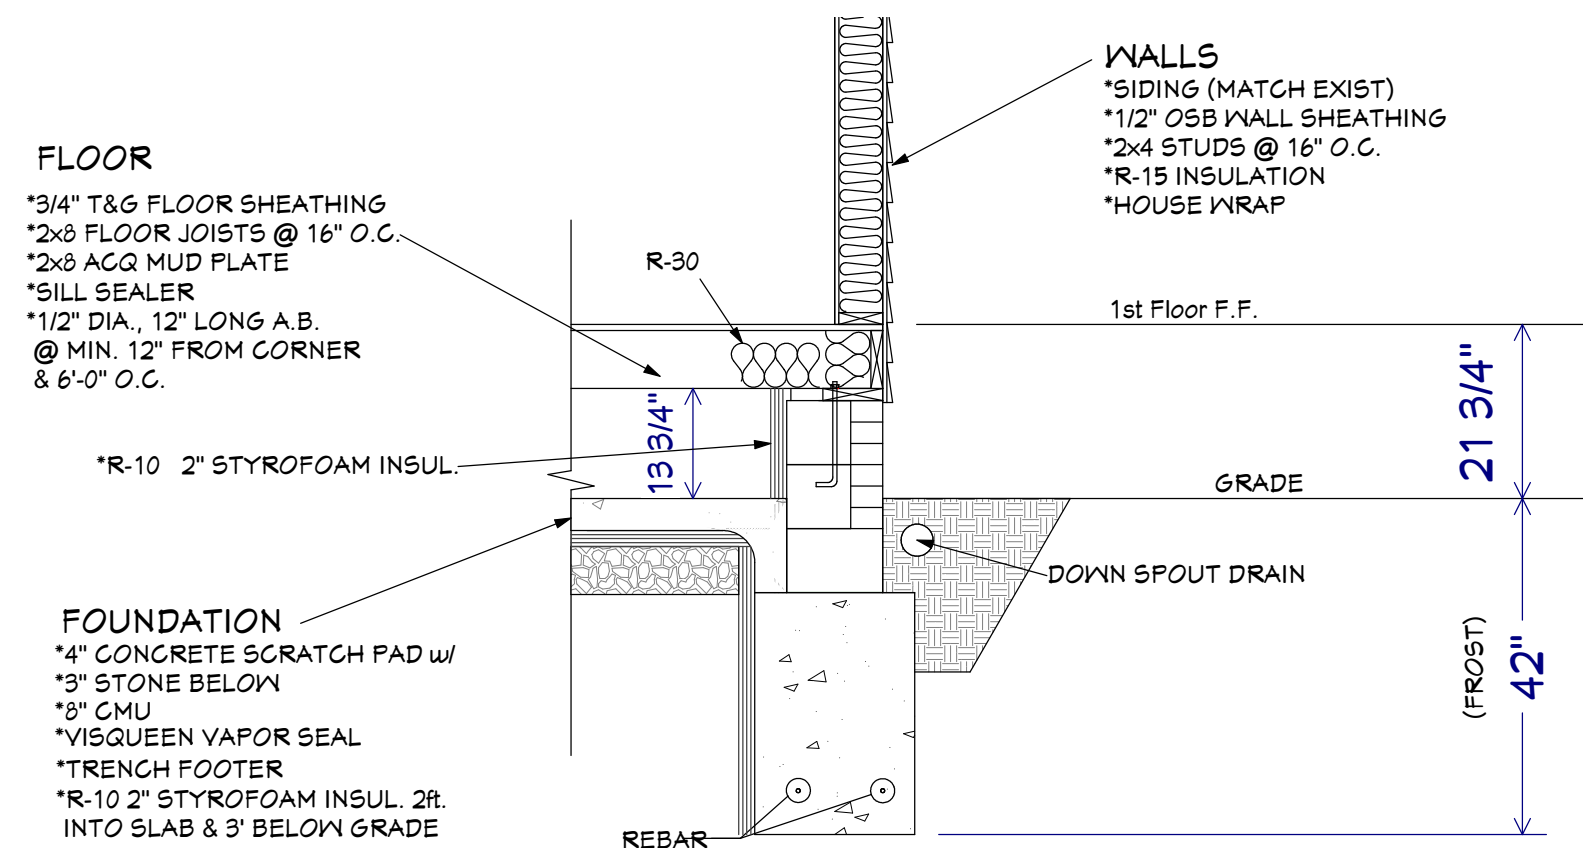

**TYP'L FORMED FOOTER
NEW CHASE CROSS SECTION**
1/2" = 1'-0"

NOTE:
STYROFOAM INSULATION
NEEDED IF GRADE TO TOP
OF SCRATCH PAD LESS
THAN 36"

PERMIT SET

THESE DRAWINGS AND DESIGNS WILL BE
RELEASED AT AUTHORIZATION OF PROJECT. ANY
USAGE WITHOUT WRITTEN CONSENT WILL DEFER
ANY AND ALL RESPONSIBILITIES OF DOVER HOME
REMODELERS, INC. ALL RIGHTS ARE HEREBY
SPECIFICALLY RESERVED.

NO.	DATE	BY	DESCRIPTION
1	6/17/2025	CA	FOR TRADE MEETING
2	7/30/2025	GM	PERMITS

20341 Lorain Road
North Olmsted, Ohio 44070
Phone: 440-771-1955
Fax: 440-771-8188
www.doverremodeling.com

DOVER
Home Remodelers, Inc.

APPROVAL DATE
CLIENT SIGNATURE

NAME: WOOD, BRAD
ADDRESS: 20300 PARKVIEW AVE
CITY: ROCKY RIVER, OH
ZIP: 44116 PHONE: 330-235-3893

DATE:
8/4/2025

SCALE:
AS NOTED

Drawn By:
CA/GM

Designer:
PS

SHEET:

A-6

- SPECIALIZING IN STRUCTURAL ANALYSIS
- CONSTRUCTION CONSULTING
- FRAMING PLANS

VETTER ENGINEERING INC
BRUCE VETTER, P.E.

5754 EASTVIEW DRIVE
NEW FRANKLIN, OHIO 44216

BVPE@OUTLOOK.COM
(330) 882-6119



7/29/25

VE6148

Page 1 of 3

Structural analysis results for Dover Home Remodelers

Job: Wood
20300 Parkview Ave.
Rocky River, Ohio 44116

Situation:

Provide bearing length, transferred load and sizes of suitable beams. Design loads: 20 psf roof live, 20 psf roof snow, 40 psf main floor live, 30 psf upper floor live, 15 psf floor dead. Assumed allowable soil bearing capacity is 1500 psf. Refer to framing worksheet S1.O.

Results summary:

Beam "A": Clearspan beam design with length 11'-10". In the second floor deck.

- 1) Bearing point #1 requires support for 5297 lbs. Provide a 3" diameter 11 gauge steel adjustable post.
- 2) Bearing point #2 requires support for 6251 lbs. Provide a 3" diameter 11 gauge steel adjustable post.

bearing					
size	depth	width	point	length	material
W6x20	6"	6"	all	3.50"	ASTM A992 steel

Provide solid wood blocking in the main floor deck at each of these bearing points.
Refer to beam detail views on Sheet S1.O.

Beam "B": Clearspan beam design with length 3'-4". Door header.


- 1) Bearing point #3 requires support for 293 lbs. Provide a single 2x4 jack stud.
- 2) Bearing point #4 requires support for 779 lbs. Provide a single 2x4 jack stud.

bearing					
size	depth	width	point	length	material
2 ply	5 1/2"	1 1/2"	all	1.50"	1.4E No. 2 SPF

Beam "C": Clearspan beam design with length 7'-2". Dropped header.

- 1) Bearing point #6 requires support for 2453 lbs. Provide (2) 2x4 jack studs.
- 2) Bearing point #5 requires support for 2453 lbs. Provide (2) 2x4 studs with a 1/2" filler in between.

bearing					
size	depth	width	point	length	material
2 ply	9 1/4"	1 3/4"	#6	3.00"	2.OE Microllam LVL
			#5	3.50"	

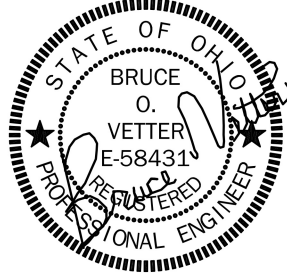

- SPECIALIZING IN STRUCTURAL ANALYSIS
- CONSTRUCTION CONSULTING
- FRAMING PLANS

VETTER ENGINEERING INC
BRUCE VETTER, P.E.

5754 EASTVIEW DRIVE
NEW FRANKLIN, OHIO 44216

BVPE@OUTLOOK.COM
(330) 882-6119



7/29/25

VE6148

Page 2 of 3

Beam "D": Clearspan beam design with length 6'-5". Dropped header.

- 1) Bearing point #8 requires support for 364 lbs. Provide a single 2x4 jack stud.
- 2) Bearing point #7 requires support for 1283 lbs. Provide a single 2x4 jack stud.

bearing					
size	depth	width	point	length	material
2 ply	7 1/4"	1 1/2"	all	1.50"	1.4E No. 2 SPF

Beam "E": Clearspan beam design with length 3'-8". Door header.

- 1) Bearing point #9 requires support for 466 lbs. Provide a single 2x4 jack stud.
- 2) Bearing point #10 requires support for 500 lbs. Provide a single 2x4 jack stud.

bearing					
size	depth	width	point	length	material
2 ply	5 1/2"	1 1/2"	all	1.50"	1.4E No. 2 SPF

Beam "G": Cantilevered beam design with length 10'-1". In second floor deck under wall above.

- 1) Bearing point at Beam "A" requires a hanger connection for 1677 lbs.
- 2) Bearing point #11 requires support for 2826 lbs. Provide (2) 2x4 studs.

bearing					
size	depth	width	point	length	material
2 ply	7 1/4"	1 1/2"	A	1.50"	1.4E No. 2 SPF
			#11	3.50"	

At Beam "A", provide a Simpson HHUS26-2 hanger and fill all nail holes with 3" long x 0.148" diameter nails.

Beam "H": Cantilevered beam design with length 10'-1". In second floor deck under exterior wall above.

size	depth	width	material
2 ply	7 1/4"	1 1/2"	1.4E No. 2 SPF

Beam "J": Clearspan beam design with length 5'-2". Pocket door header.

- 1) Bearing point #14 requires support for 933 lbs. Provide a single 2x4 jack stud.
- 2) Bearing point #15 requires support for 933 lbs. Provide a single 2x4 jack stud.

bearing					
size	depth	width	point	length	material
2 ply	5 1/2"	1 1/2"	all	1.50"	1.4E No. 2 SPF

Beam "K": Clearspan beam design with length 3'-8". Door header.

- 1) Bearing point #17 requires support for 184 lbs. Provide a single 2x4 jack stud.
- 2) Bearing point #16 requires support for 184 lbs. Provide a single 2x4 jack stud.

bearing					
size	depth	width	point	length	material
2 ply	5 1/2"	1 1/2"	all	1.50"	1.4E No. 2 SPF

- SPECIALIZING IN STRUCTURAL ANALYSIS
- CONSTRUCTION CONSULTING
- FRAMING PLANS

VETTER ENGINEERING INC
BRUCE VETTER, P.E.

5754 EASTVIEW DRIVE
NEW FRANKLIN, OHIO 44216

BVPE@OUTLOOK.COM
(330) 882-6119



7/29/25

VE6148

Page 3 of 3

Beam "L": Cantilevered beam design with length 10'-1". In second floor deck under wall above.

- 1) Bearing point at existing rim joist requires a hanger connection for 580 lbs.
- 2) Bearing point at Beam "N" requires support for 1282 lbs.

bearing					
size	depth	width	point	length	material
1 ply	7 1/4"	1 1/2"	rim N	1.50" 3.50"	1.4E No. 2 SPF

Beam "M": Clearspan beam design with length 3'-2". Door header.

- 1) Bearing point #18 requires support for 748 lbs. Provide a single 2x4 jack stud.
- 2) Bearing point #19 requires support for 748 lbs. Provide a single 2x4 jack stud.

bearing					
size	depth	width	point	length	material
2 ply	5 1/2"	1 1/2"	all	1.50"	1.4E No. 2 SPF

Beam "N": Clearspan beam design with length 3'-6". Existing window header requirement.

- 1) Bearing point #20 requires support for 1296 lbs. A single 2x4 jack stud is needed.
- 2) Bearing point #21 requires support for 1010 lbs. A single 2x4 jack stud is needed.

bearing					
size	depth	width	point	length	material
2 ply	5 1/2"	1 1/2"	all	1.50"	1.4E No. 2 SPF

Beam "P": Clearspan beam design with length 6'-8". Window header.

- 1) Bearing point #22 requires support for 1907 lbs. Provide (2) 2x4 jack studs.
- 2) Bearing point #23 requires support for 2031 lbs. Provide (2) 2x4 jack studs.

bearing					
size	depth	width	point	length	material
2 ply	9 1/4"	1 1/2"	all	3.00"	1.4E No. 2 SPF

Beam "Q": Clearspan beam design with length 2'-8". Window header.

- 1) Bearing point #24 requires support for 255 lbs. Provide a single 2x4 jack stud.
- 2) Bearing point #25 requires support for 255 lbs. Provide a single 2x4 jack stud.

bearing					
size	depth	width	point	length	material
2 ply	5 1/2"	1 1/2"	all	1.50"	1.4E No. 2 SPF

PERMIT SET

THESE DRAWINGS AND DESIGNS WILL BE
RELEASED AT AUTHORIZATION OF PROJECT. ANY
USAGE WITHOUT WRITTEN CONSENT WILL DEFER
ANY AND ALL RESPONSIBILITIES OF DOVER HOME
REMODELERS, INC. ALL RIGHTS ARE HEREBY
SPECIFICALLY RESERVED.

APPROVAL DATE

CLIENT SIGNATURE

NAME: WOOD, BRAD
ADDRESS: 20300 PARKVIEW AVE
CITY: ROCKY RIVER, OH
ZIP: 44116 PHONE: 330-235-3893

DATE:
8/4/2025

SCALE:
AS NOTED

Drawn By:
CA/GM

Designer:
PS

SHEET:

A-7


DESCRIPTION
FOR TRADE MEETING
PERMITS

BY
CA
GM

DATE
6/17/2025
7/30/2025


20341 Lorain Road
North Olmsted, Ohio 44070
Phone: 440-771-7555
Fax: 440-771-8188
www.doverremodeling.com

SINCE 1984
DOVER
Home Remodelers, Inc.

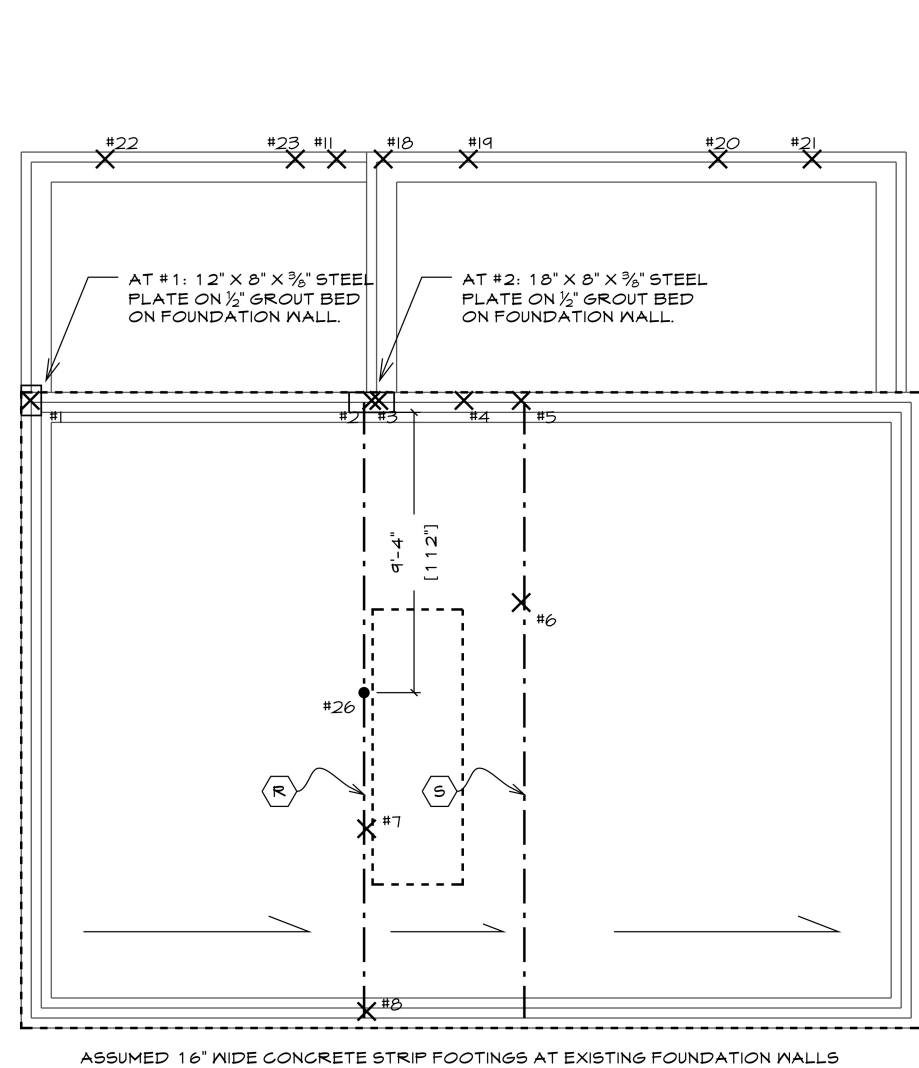


PROPOSED MAIN FLOOR FRAMING CONCEPT

SCALE: 1/4" = 1'-0"

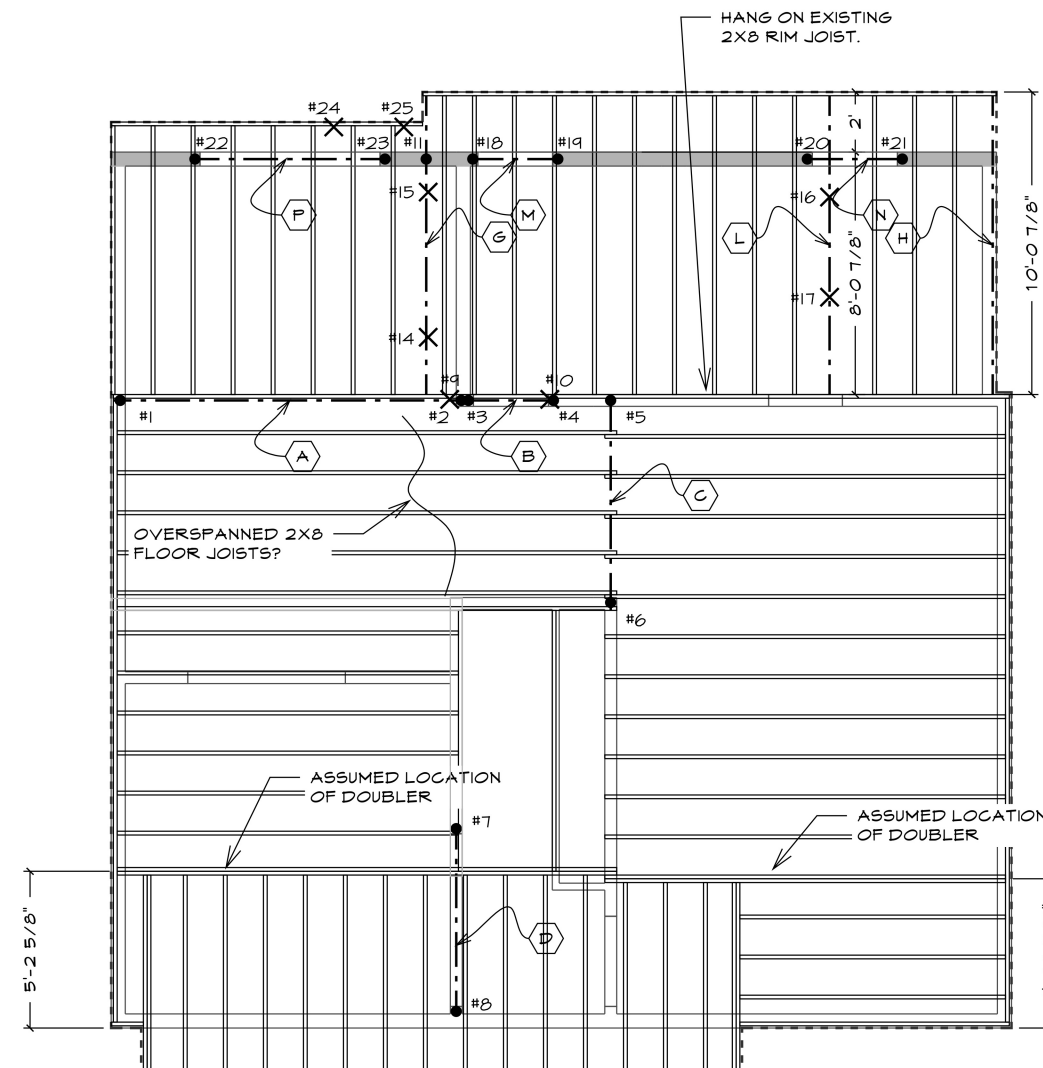



PROPOSED UPPER FLOOR FRAMING CONCEPT

SCALE: 1/4" = 1'-0"

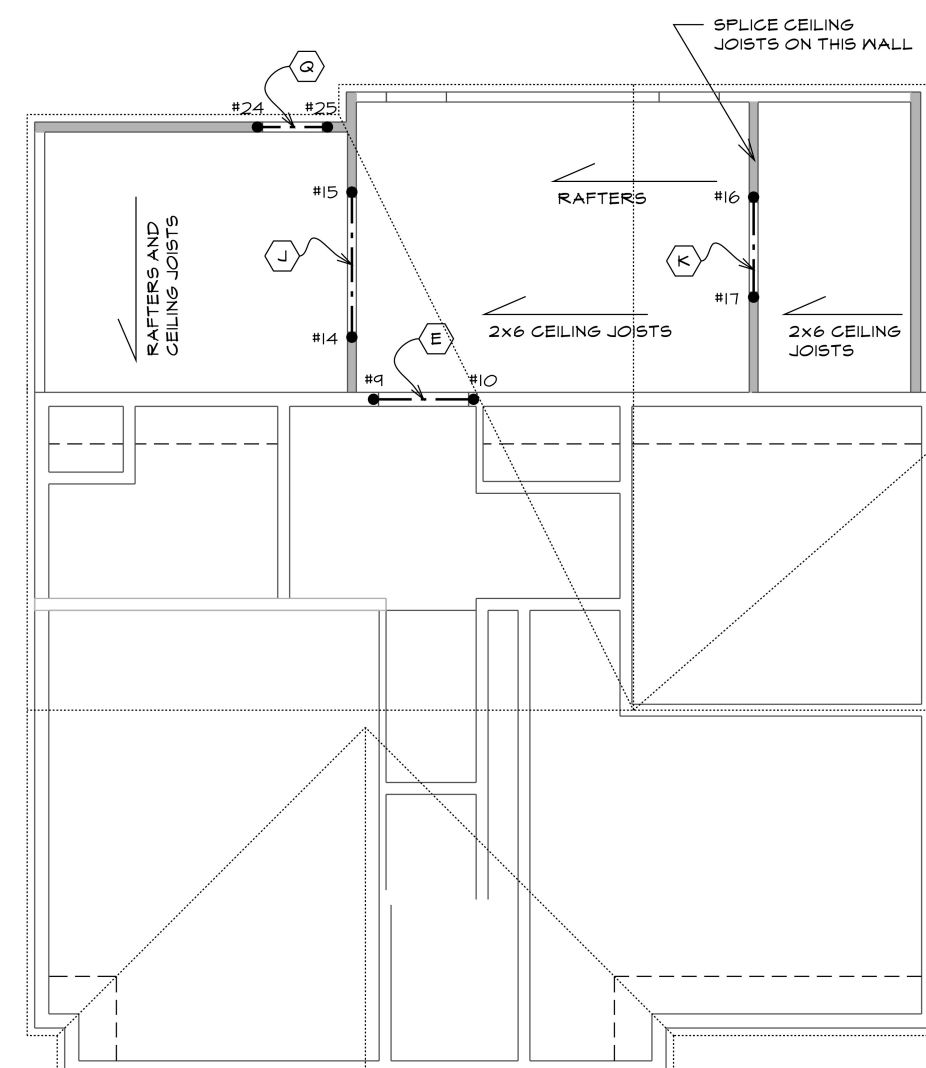

PROPOSED ROOF FRAMING CONCEPT

SCALE: 1/4" = 1'-0"

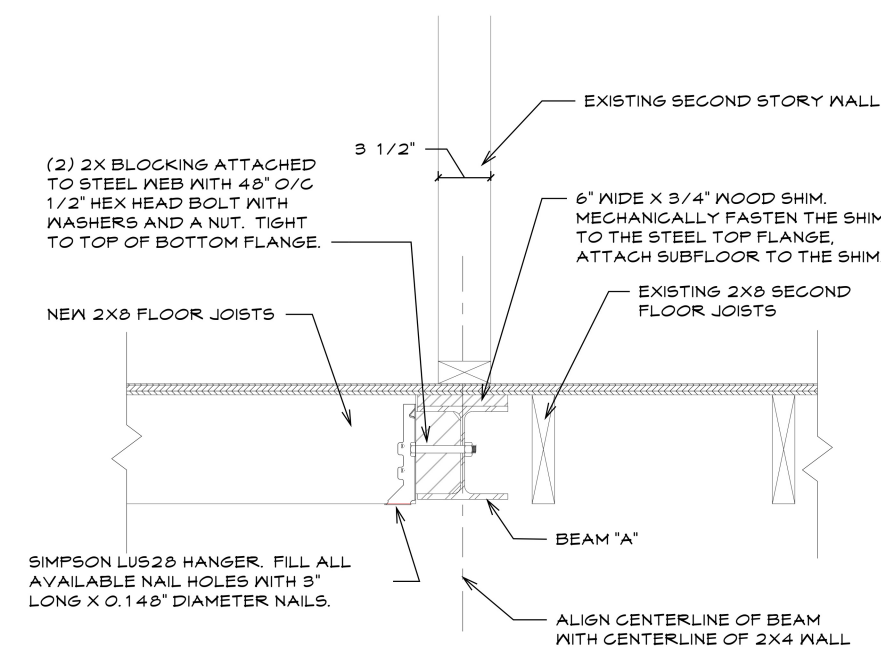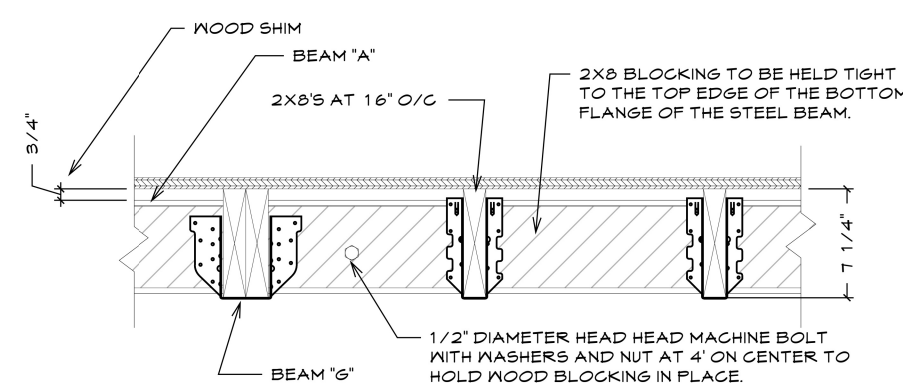


KEY	
	FOOTING SIZE LABEL
	TRUSS/RAFTER EAVE DETAIL LABEL
	BEAM LABEL
	VERTICAL SUPPORT FOR STRUCTURAL ELEMENT ABOVE
	POINT LOAD FROM STRUCTURAL ELEMENT ABOVE
	VERTICAL SUPPORT FOR POINT LOAD FROM ABOVE
	NON-LOAD BEARING WALL
	DEMOLISHED WALL
	LOAD BEARING WALL
	ROOF/EAVE LINE
	BEAM CENTERLINE
	FLOOR DECK PERIMETER
	CEILING LINE
	LOAD ON FLOOR DECK FROM ABOVE
	OVERLAID ROOF FRAMING
	BRICK/STONE VENEER

NOT TO SCALE

PERMIT SET

THESE DRAWINGS AND DESIGNS WILL BE RELEASED AT AUTHORIZATION OF PROJECT. ANY USAGE WITHOUT WRITTEN CONSENT WILL DEFER ANY AND ALL RESPONSIBILITIES OF DOVER HOME REMODELERS, INC. ALL RIGHTS ARE HEREBY SPECIFICALLY RESERVED.

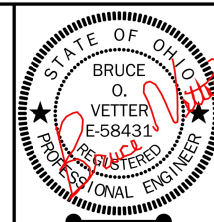

VETTER ENGINEERING INC
BRUCE VETTER, PE 5154 EASTVIEW DRIVE
330-882-6119 NEW FRANKLIN, OHIO 44216

WOOD ADDITION
DOVER HOME REMODELERS
SELECT STRUCTURAL DETAILS

JOB NO.
VE6148
DATE
7-30-25
SHEET
SI.0
REVISIONS

APPROVAL DATE
CLIENT SIGNATURE

NAME: WOOD, BRAD
ADDRESS: 20300 PARKVIEW AVE
CITY: ROCKY RIVER, OH
ZIP: 44116 PHONE: 330-235-3893

DATE:
8/4/2025

SCALE:
AS NOTED

Drawn By:
CA/GM


Designer:
PS

SHEET:

A-8

DOVER
Home Remodelers, Inc.
SINCE 1984
29341 Lorain Road
North Olmsted, Ohio 44070
Phone: 440-771-1555
Fax: 440-771-8188
www.doverremodeling.com


NO.	DATE	BY	DESCRIPTION
1	6/17/2025	CA	FOR TRADE MEETING
2	7/30/2025	GM	PERMITS

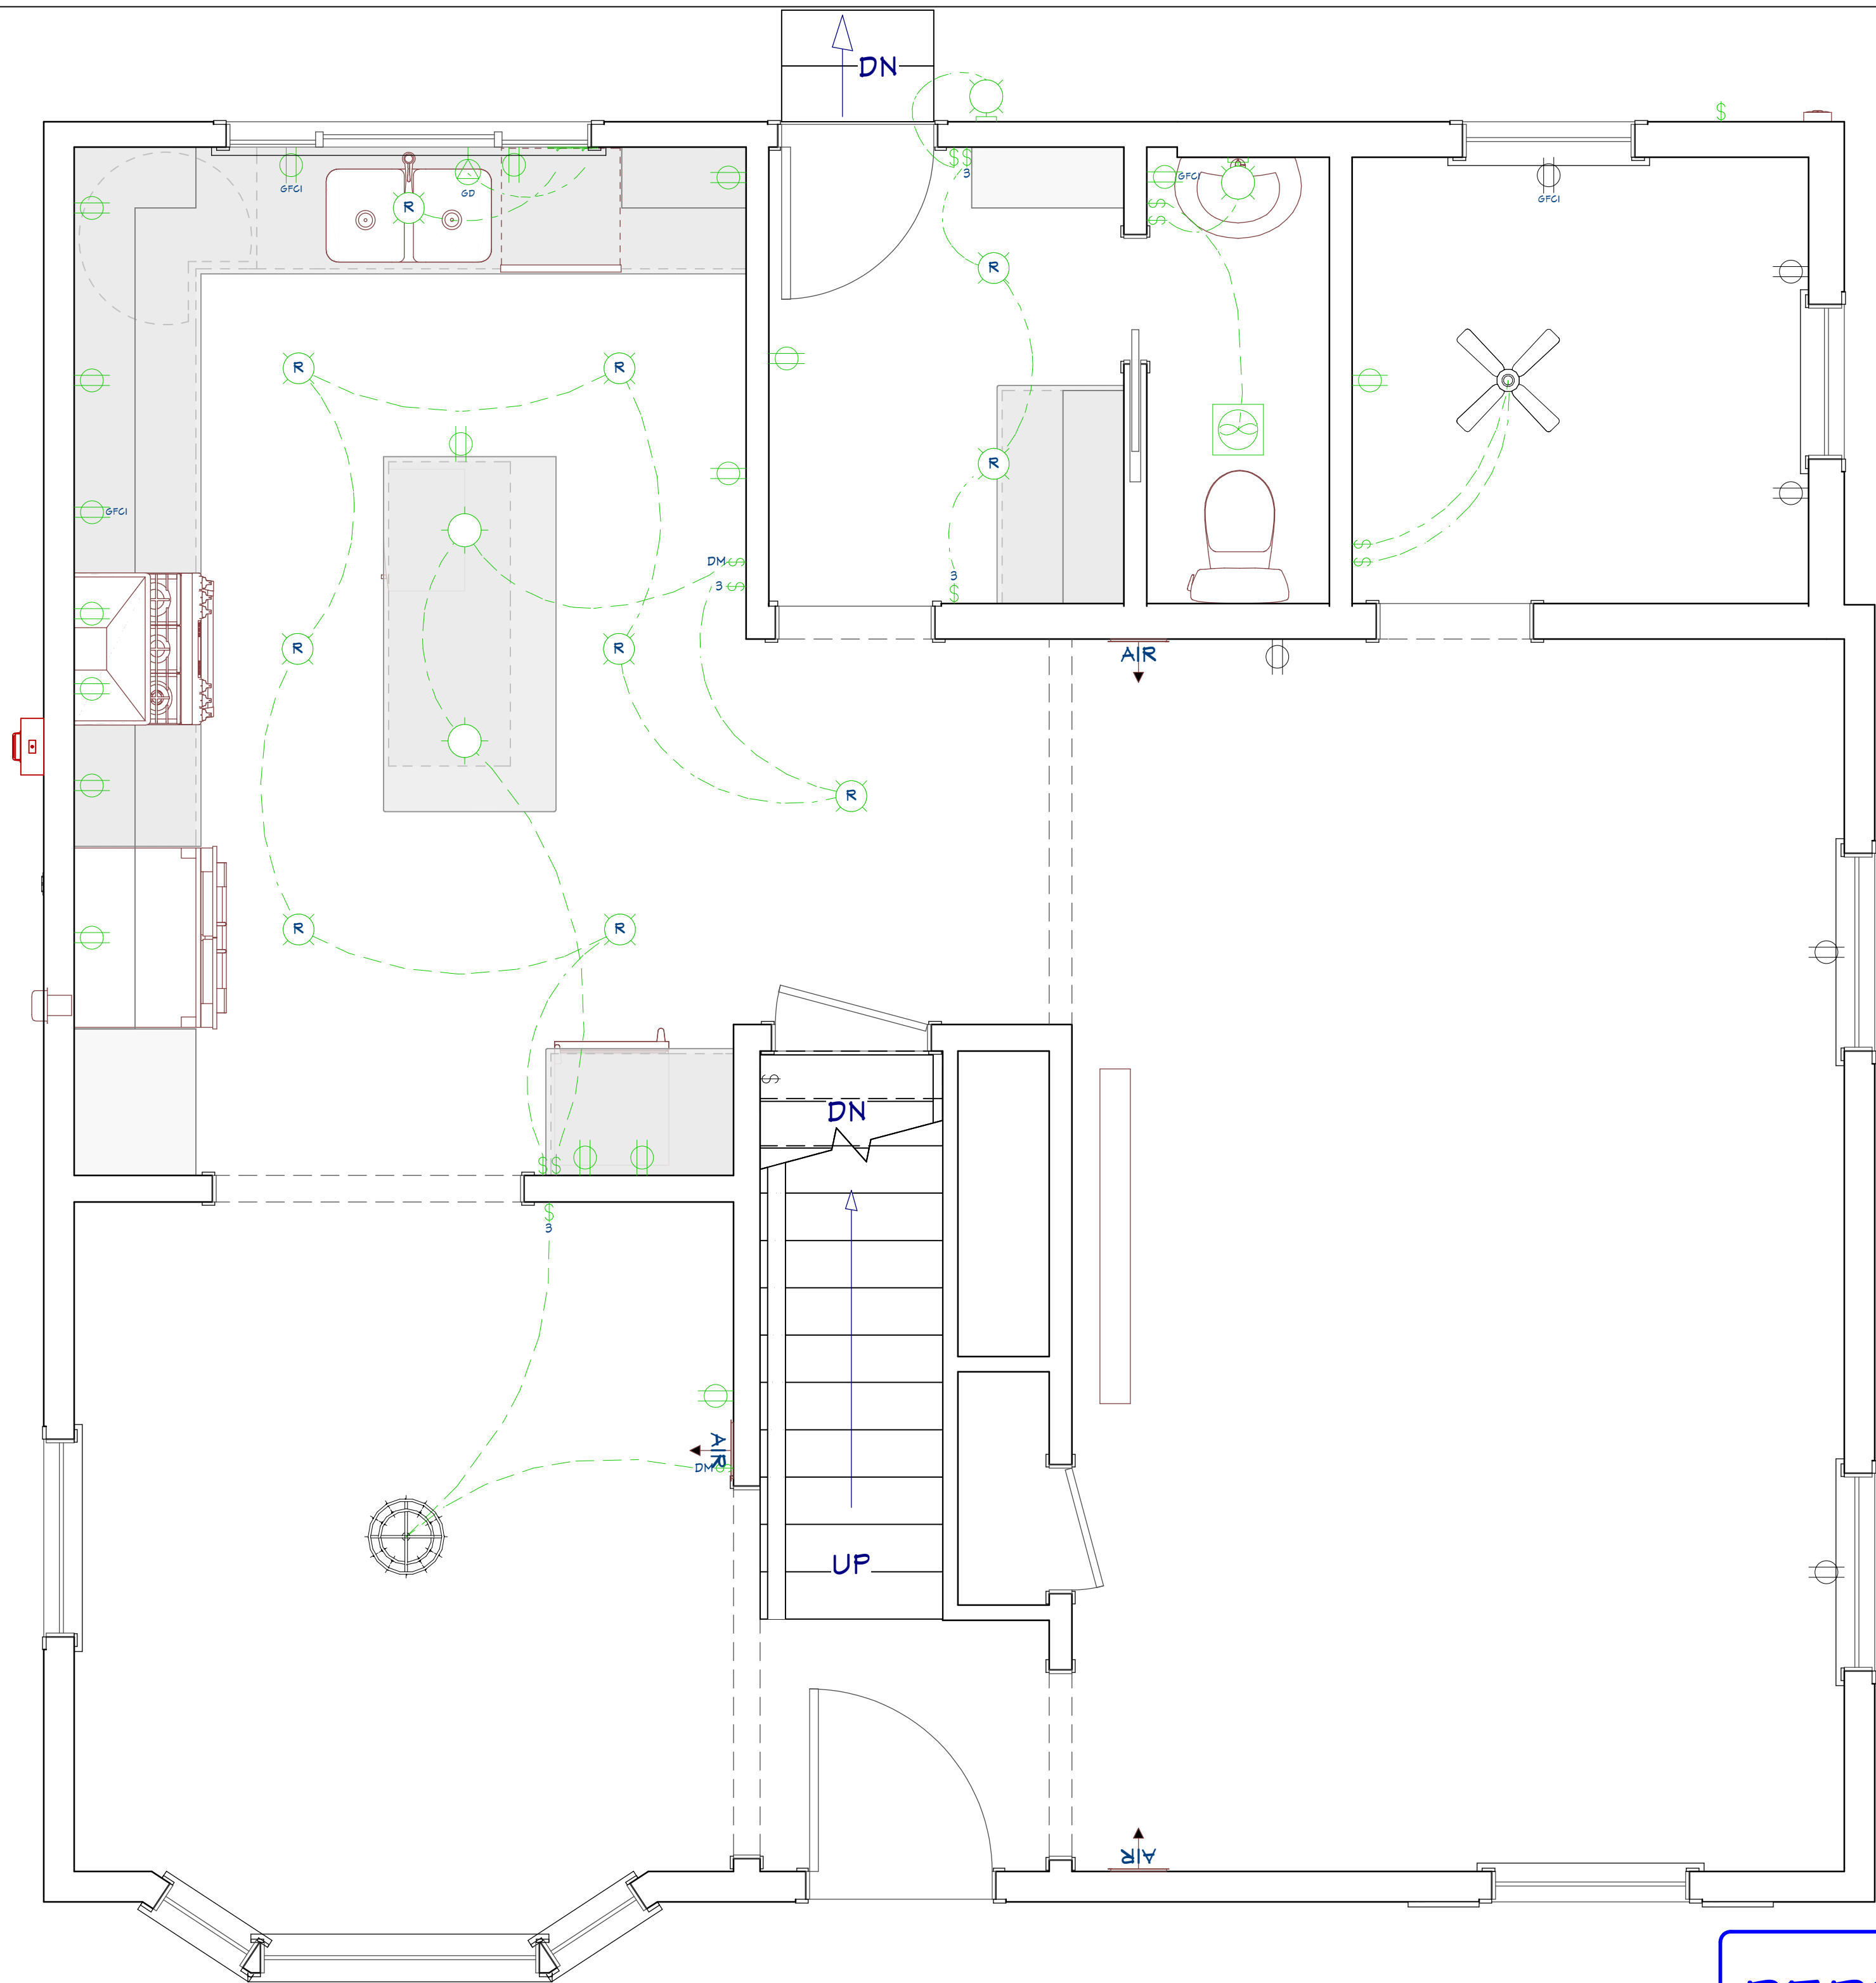

1st Floor Plan Proposal - Electrical
1/2 in = 1 ft

PERMIT SET

DEMO / PROPOSAL NOTES:

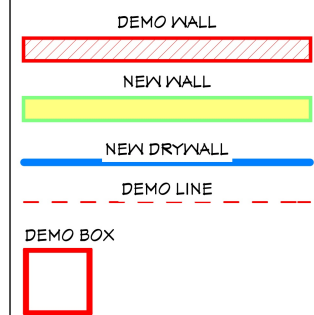

MECHANICAL-ELECTRICAL LEGEND

S - SINGLE POLE SWITCH	110 - 110 RECEPTACLE
3W - 3-WAY POLE SWITCH	110 - 110 QUAD RECEPTACLE
4W - 4-WAY POLE SWITCH	110 - 110 GFI RECEPTACLE
S - SINGLE POLE SWITCH w/ DIMMER	110 - 110 GFI RECEPTACLE WEATHER PROTECTED
3W - 3-WAY POLE SWITCH w/ DIMMER	220 - 220 RECEPTACLE
L - INCANDESCENT LIGHT	DIS - DISPOSAL SWITCH
W - WALL MOUNTED SCONCE	DIS - DISPOSAL
EX - EXHAUST FAN	SD - SMOKE DETECTOR
EX - EXHAUST FANLIGHT	CD - CARBON MONOXIDE DETECTOR
6" - 6" RECESSED CAN LIGHT	T - THERMOSTAT
4" - 4" RECESSED CAN LIGHT	PJ - PHONE JACK
RE - RECESSED CAN LIGHT EYEBALL LIGHT	TJ - TV/CABLE JACK
PL - PULL CHAIN LIGHT	EP - ELECTRICAL PANEL
P - PENDANT LIGHT	SA - SUPPLY AIR
FL - FLORESCENT LIGHT UNDER WALL CABINET	RA - RETURN AIR
FL - FLORESCENT LIGHT	
CF - CEILING FAN w/ LIGHT	(C) - DENOTES CHANGE DEVICE
	(D) - DENOTES DEMO DEVICE
	(E) - DENOTES EXISTING

THESE DRAWINGS AND DESIGNS WILL BE RELEASED AT AUTHORIZATION OF PROJECT. ANY USAGE WITHOUT WRITTEN CONSENT WILL DEFER ANY AND ALL RESPONSIBILITIES OF DOVER HOME REMODELERS, INC. ALL RIGHTS ARE HEREBY SPECIFICALLY RESERVED.

NO.	DATE	BY	DESCRIPTION
1	7/30/2025	GM	PERMITS

20341 Lorain Road
North Olmsted, Ohio 44070
Phone: 440-771-1555
Fax: 440-771-8188
www.doverremodeling.com

SINCE 1984
DOVER
Home Remodelers, Inc.

APPROVAL DATE
CLIENT SIGNATURE

NAME: WOOD, BRAD
ADDRESS: 20300 PARKVIEW AVE
CITY: ROCKY RIVER, OH
ZIP: 44116 PHONE: 330-235-3893

DATE:
8/4/2025


SCALE:
AS NOTED

Drawn By:
CA/GM

Designer:
PS


SHEET:

E-1

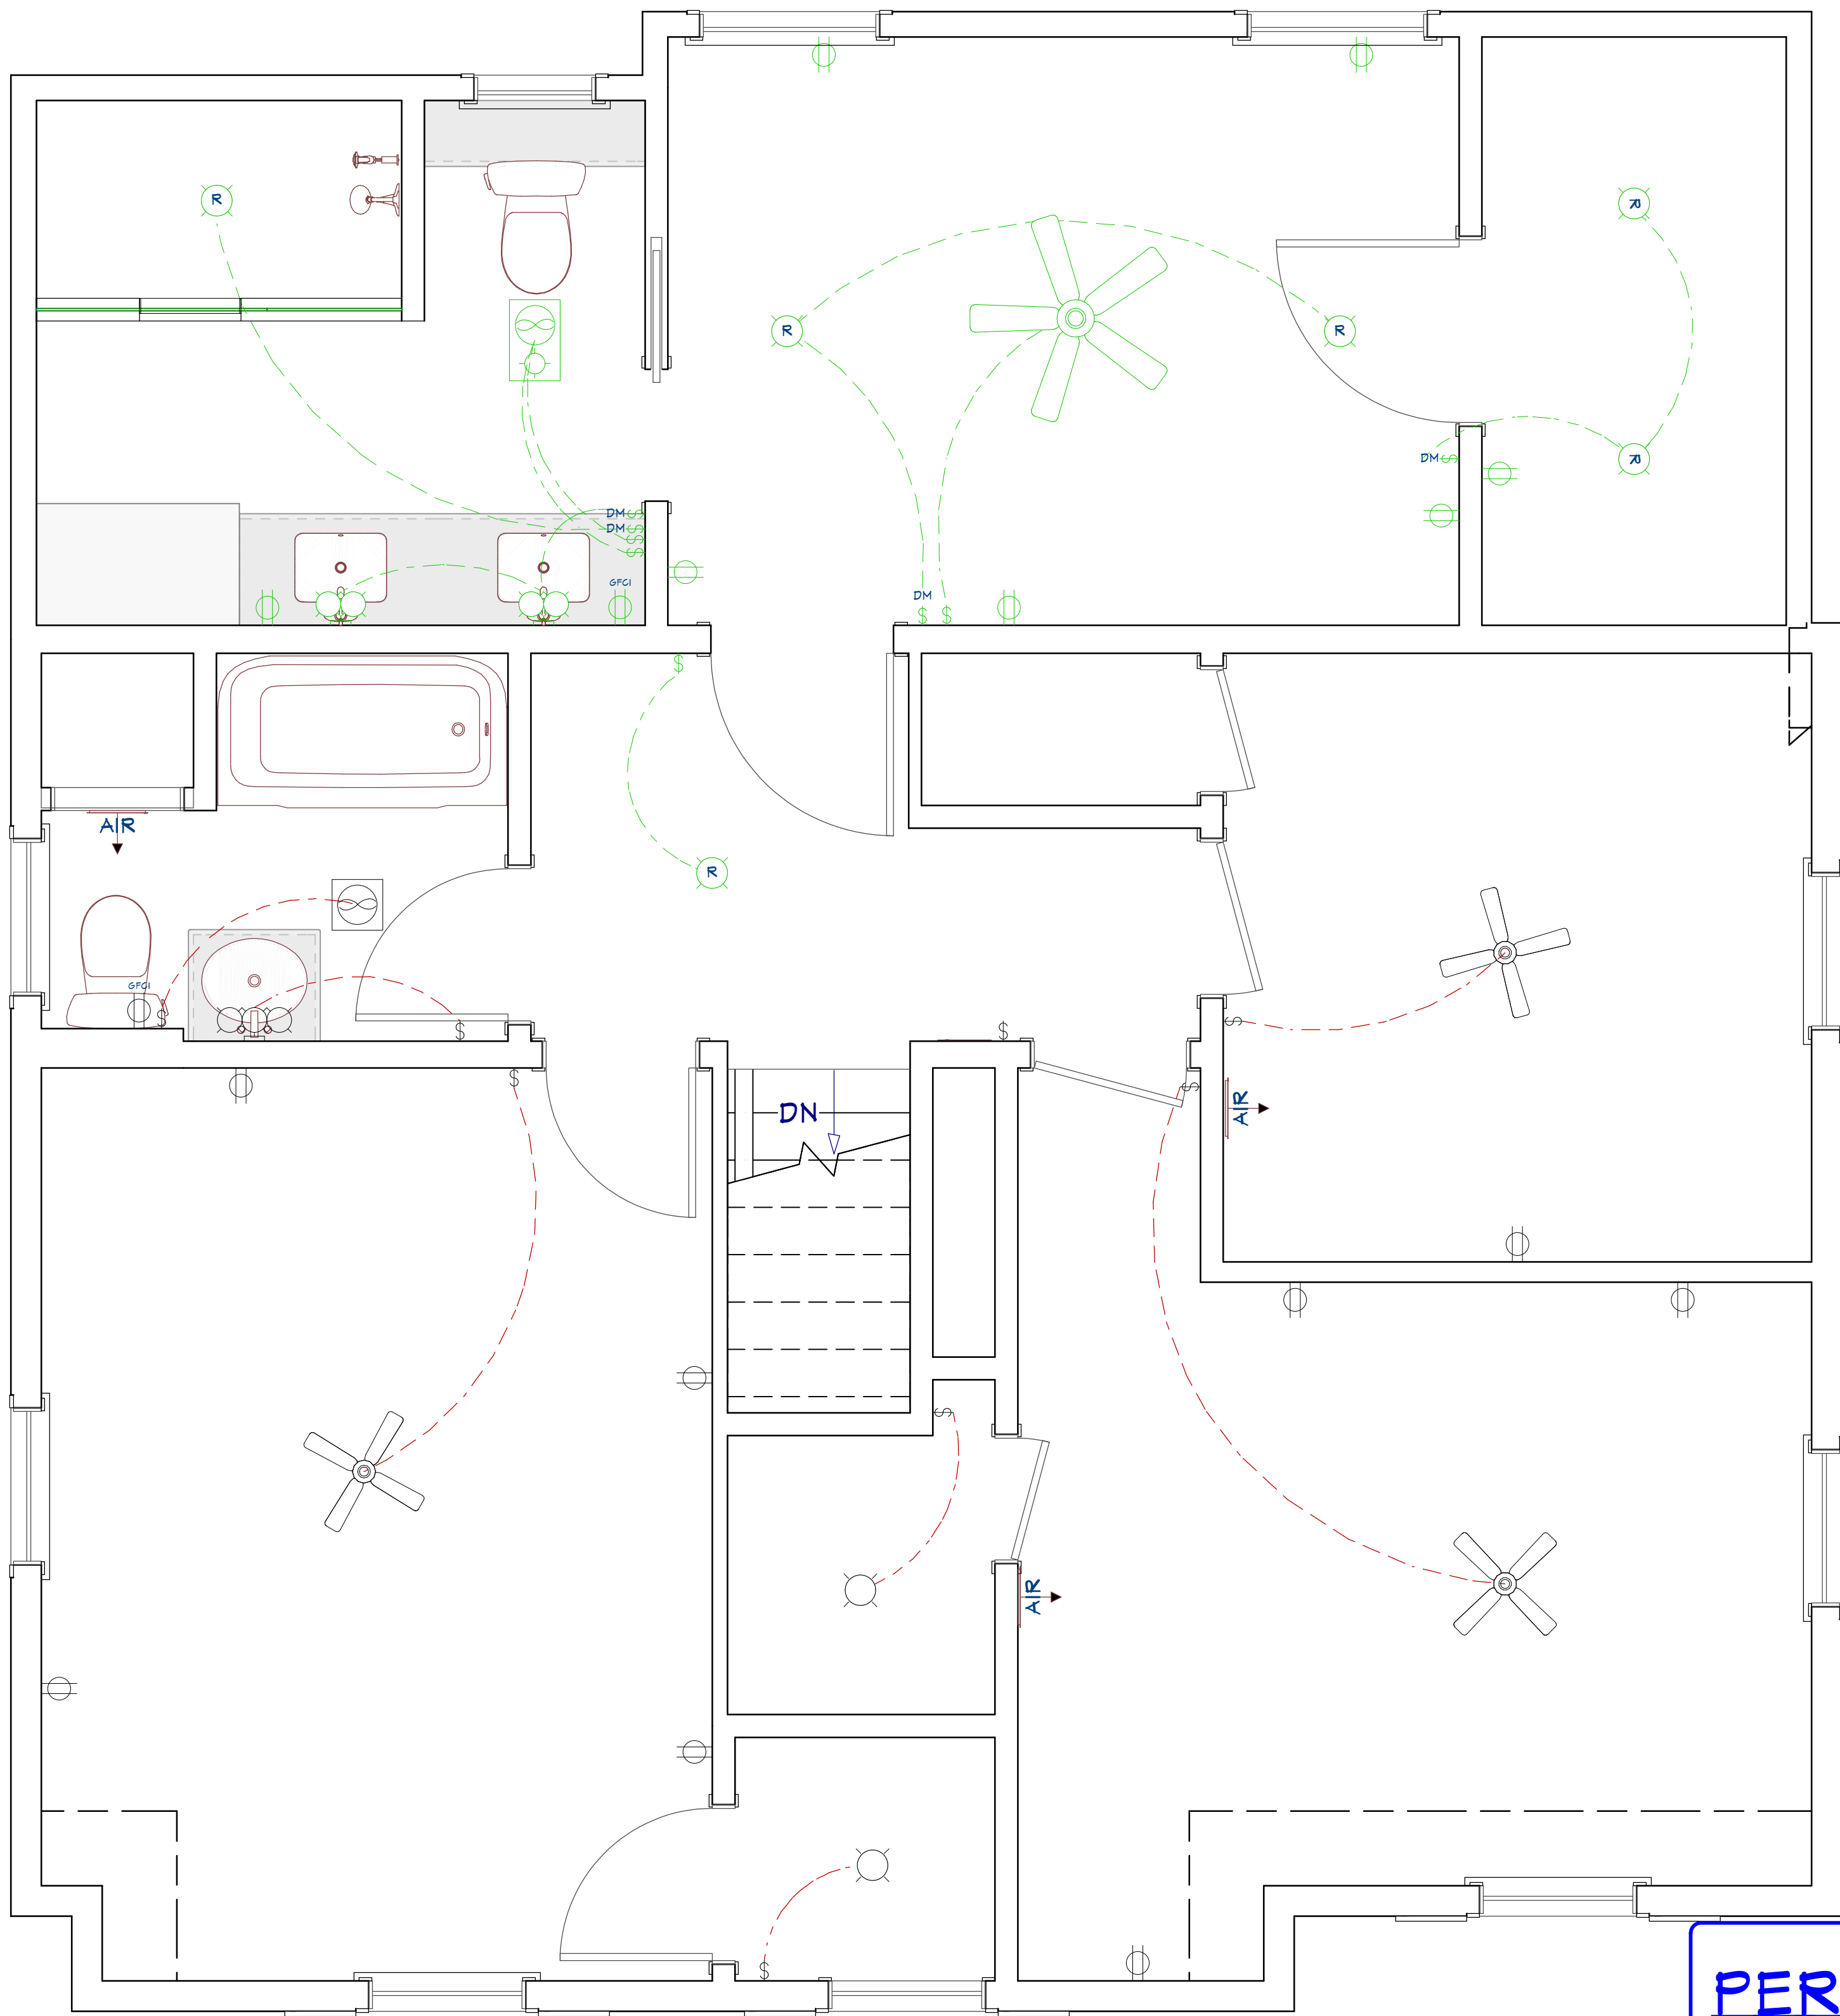

2nd Floor Plan Proposal - Electrical
1/2 in = 1 ft

DEMO / PROPOSAL NOTES:

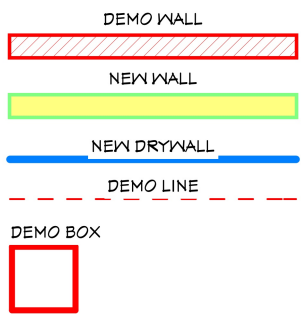

MECHANICAL-ELECTRICAL LEGEND

\$ - SINGLE POLE SWITCH	⦿ - 110 RECEPTACLE
\$ - 3-WAY POLE SWITCH	⦿ - 110 QUAD RECEPTACLE
\$ - 4-WAY POLE SWITCH	⦿ - 110 GFI RECEPTACLE
\$ - SINGLE POLE SWITCH w/ DIMMER	⦿ - 110 GFI RECEPTACLE WEATHER PROTECTED
\$ - 3-WAY POLE SWITCH w/ DIMMER	⦿ - 220 RECEPTACLE
⦿ - INCANDESCENT LIGHT	⦿ - DISPOSAL SWITCH
⦿ - WALL MOUNTED SCONCE	⦿ - DISPOSAL
⦿ - EXHAUST FAN	⦿ - SMOKE DETECTOR
⦿ - EXHAUST FANLIGHT	⦿ - CARBON MONOXIDE DETECTOR
⦿ - 6" RECESSED CAN LIGHT	⦿ - THERMOSTAT
⦿ - 4" RECESSED CAN LIGHT	⦿ - PHONE JACK
⦿ - RECESSED CAN LIGHT EYEBALL LIGHT	⦿ - TV/CABLE JACK
⦿ - PULL CHAIN LIGHT	⦿ - ELECTRICAL PANEL
⦿ - PENDANT LIGHT	⦿ - SUPPLY AIR
⦿ - FLORESCENT LIGHT UNDER WALL CABINET	⦿ - RETURN AIR
⦿ - FLORESCENT LIGHT	(C) - DENOTES CHANGE DEVICE
	(D) - DENOTES DEMO DEVICE
	(E) - DENOTES EXISTING

THESE DRAWINGS AND DESIGNS WILL BE RELEASED AT AUTHORIZATION OF PROJECT. ANY USAGE WITHOUT WRITTEN CONSENT WILL DEFER ANY AND ALL RESPONSIBILITIES OF DOVER HOME REMODELERS, INC. ALL RIGHTS ARE HEREBY SPECIFICALLY RESERVED.

NO.	DATE	BY	DESCRIPTION
1	7/30/2025	GM	PERMITS

29341 Lorain Road
North Olmsted, Ohio 44070
Phone: 440-771-1555
Fax: 440-771-8188
www.doverremodeling.com

DOVER
SINCE 1984
Home Remodelers, Inc.

APPROVAL DATE _____
CLIENT SIGNATURE _____

NAME: WOOD, BRAD
ADDRESS: 20300 PARKVIEW AVE
CITY: ROCKY RIVER, OH
ZIP: 44116 PHONE: 330-235-3893

DATE: 8/4/2025
SCALE: AS NOTED
Drawn By: CAJGM
Designer: PS

SHEET: E-2