PERSPECTUS

PRELIMINARY
NOT FOR CONSTRUCTION

LEGEND - EXTERIOR ELEVATIONS

- IG-1 Insulated Vision Glass
- 042000 - Face Brick
- 047200 - Cast stone

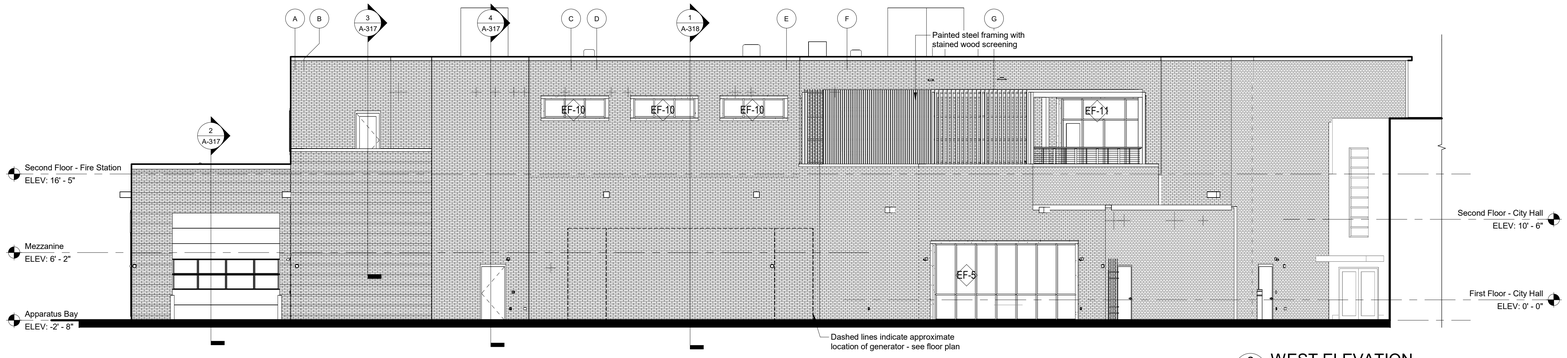

6 A-201 WEST ELEVATION
Scale: 1/8" = 1'-0"

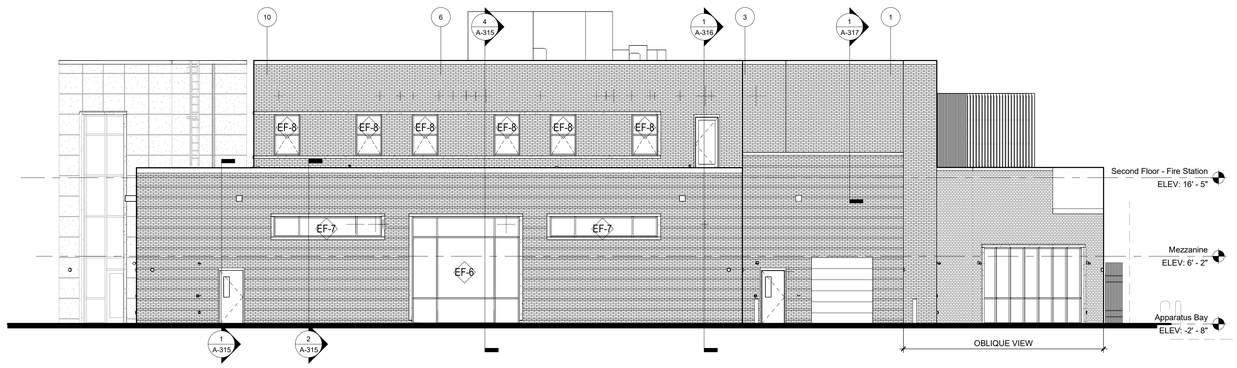

5 A-201 NORTH ELEVATION
Scale: 1/8" = 1'-0"

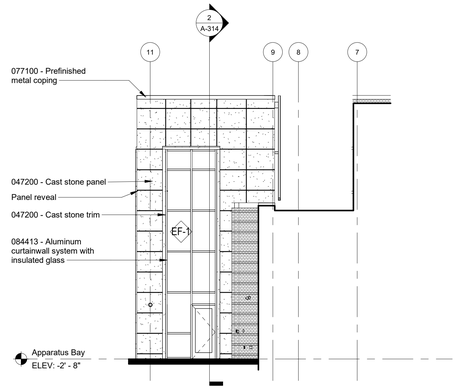

4 A-201 NORTHEAST ELEVATION 2
Scale: 1/8" = 1'-0"

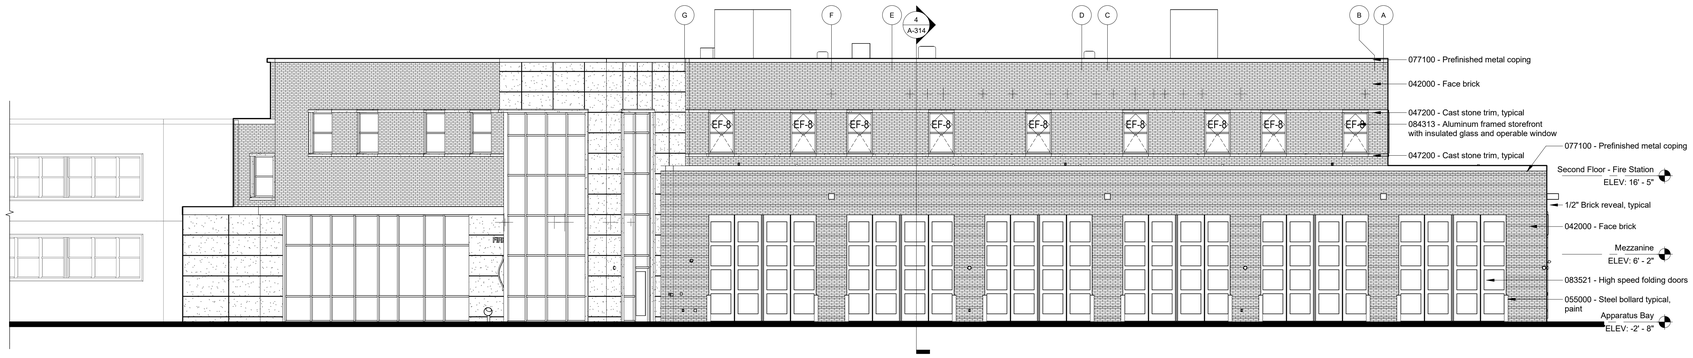

3 A-201 EAST ELEVATION
Scale: 1/8" = 1'-0"

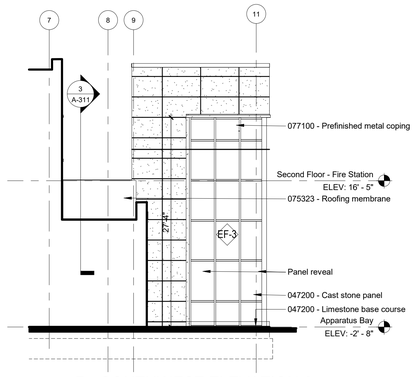

2 A-201 SOUTHWEST ELEVATION 2
Scale: 1/8" = 1'-0"

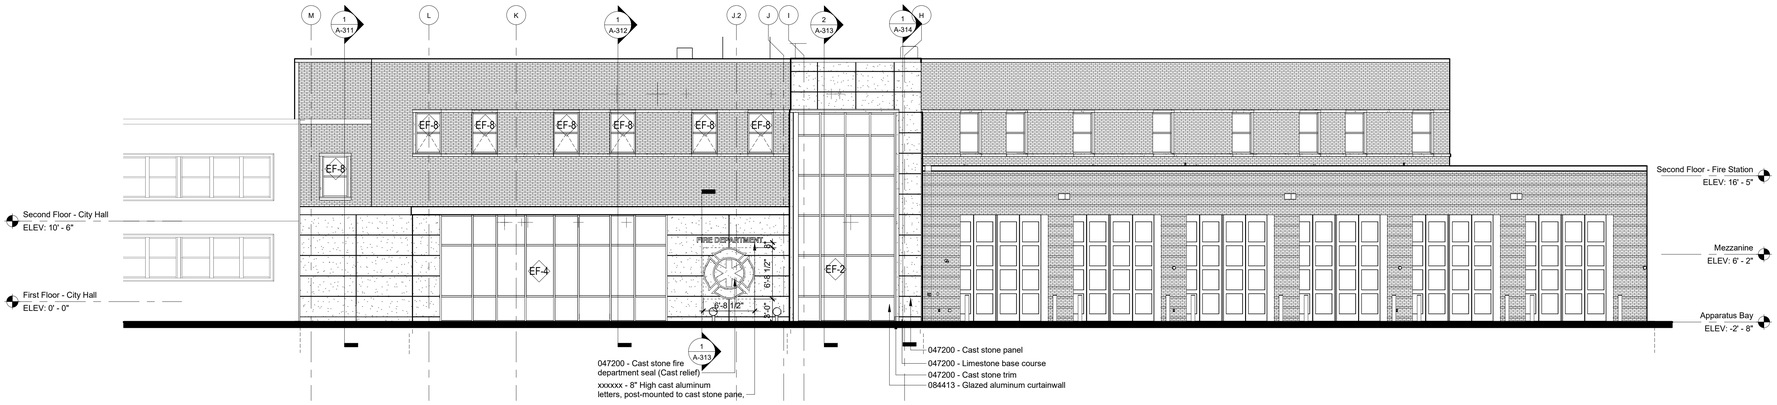

1 A-201 SOUTHEAST ELEVATION
Scale: 1/8" = 1'-0"

24-114
New Fire Station
City of Rocky River
21012 Hilliard Blvd
Rocky River, Ohio 44116

ISSUE	DATE
Schematic Design	03-26-2025
Pre-Preliminary Planning Commission	05-05-2025
Design Development	06-19-2025

EXTERIOR ELEVATIONS

A-201