EQUIPMENT SCHEDULE

Type Mark	Count	Description	Manufacturer	Model	Comments
1	1	6' X 8' WALK IN FREEZER	AMERIKOOLER	QF060877	VOLTAGE: 208-230/60/1 AMPS: TBD
2	1	MEGA TOP SANDWICH UNIT / SALAD PREPERATION REFRIGERATOR	BLUE AIR FSE LLC	BLMT60-HC	VOLTAGE: 115 / 60 / 1 AMPS: 4.9
3	1	REACH-IN REFRIGERATOR 3 DOOR	BLUE AIR FSE LLC	BSR72T-HC	VOLTAGE: 115 / 60 / 1 AMPS: 6.3
5	1	3 COMPARTMENT SINK	NBR EQUIPMENT	3SS-182414LR24	
6	1	1 COMPARTMENT SINK	NBR EQUIPMENT	1SG-182414LR24	
7	1	REFRIGERATED WORK TOP	BLUE AIR FSE LLC	BLUR48-WT-HC	VOLTAGE: 115 / 60 / 1 AMPS: 3.9
8	1	WORKTOP FREEZER 2 DOOR	BLUE AIR FSE LLC	BLUF48-WT-HC	VOLTAGE: 115 / 60 / 1 AMPS: 9
9	1	4 DRAWER WORKTOP FREEZER	BEVERAGE AIR	WTFD48AHC-4	VOLTAGE: 115 / 60 / 1 AMPS: 7
10A	1	WORK TABLE STAINLES STEEL (36WX30D)	NBR EQUIPMENT	TG-3630-X	
10B	1	WORK TABLE STAINLES STEEL (24WX30D)	NBR EQUIPMENT	TG-F2430	
11	2	HAND SINK	NBR EQUIPMENT	HS2-D2-S	
12	4	WALK IN SHELVING	QUANTUM	SHELVING	
13	1	ICE MAKER WITH BIN, CUBE STYLE	BLUE AIR FSE LLC	BLUI-100A	VOLTAGE: 115 / 60 / 1 AMPS: 5.2
14	1	50" TV W/ SWING MOUNT FOR PLAYA PROMOTIONS	SAMSUNG	SAMSUNG TV	
14A	2	50" TV W/ SWING MOUNT FOR ENTERTAINMENT	SAMSUNG	SAMSUNG TV	
15	1	OPEN AIR MERCHANDISER	OJEDA	ALPA 77HC	VOLTAGE: 120 / 60 / 1 AMPS: 11
16	1	STORE SHELVING	QUANTUM	SHELVING	
17	1	MOP SINK	CUSTOM	63M	
18	3	SLIM LINE TRASH CAN / CONTAINER COMMERCIAL	CUSTOM	8322	
19	1	HIGHCHAIR PLASTIC	KOALA KARE PRODUCTS	KB833-01	
21	1	CRANOLA CRATE	CUSTOM	CRATE	
22A	2	COMMERCIAL BLENDER	VITAMIX	5201	VOLTAGE: 120 / 60 / 1 AMPS: 15
22B	2	COMMERCIAL BLENDER (QUEIT)	VITAMIX	36019	VOLTAGE: 120 / 60 / 1 AMPS: 15
23	1	CUTTING BOARD	WINCO	CBRD-1218	
25	1	ICE CREAM MERCHANDISER	EXCELLENCE COMMERCIAL PRODUCTS	HB-17HCD	VOLTAGE: 115 / 60 / 1 AMPS: 2
26	1	FREEZER MERCHANDISER	BLUE AIR FSE LLC	BGF23B-HC	VOLTAGE: 115 / 60 / 1 AMPS: 6.3

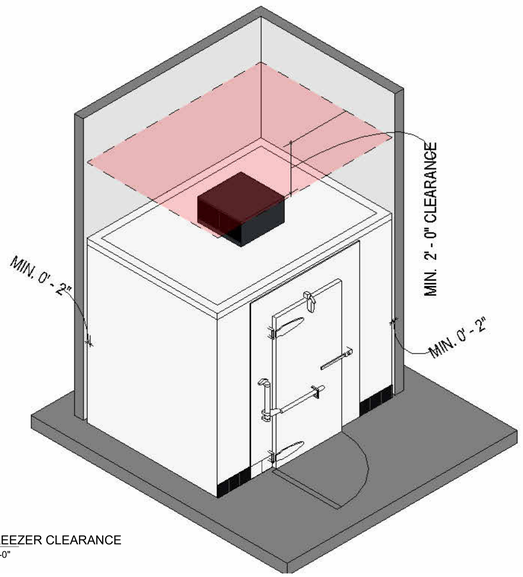

WALK-IN FREEZER CLEARANCE
SCALE: 3/4" = 1'-0"

FURNITURE SCHEDULE

TAG	DESCRIPTION	SOURCE	PRODUCT NO.	NAME	COLOR/ FINISH	COMMENTS
FURNITURE						
TT-1	2'X2' TABLE TOP			RECLAIMED BOAT WOOD TABLE	ANTIQUE WOOD, GOLDEN OAK	GC'S MILLWORK VENDOR TO BUILD TABLETOPS,
TT-2	PAINTED PINE SURFBOARD TABLE TOP			SURF BOARD TABLE	ANTIQUE WOOD, GOLDEN OAK	GC'S MILLWORK VENDOR TO BUILD TABLETOPS,
TT-3	24"X48" TABLE TOP			RECLAIMED BOAT WOOD TABLE	ANTIQUE WOOD, GOLDEN OAK	GC'S MILLWORK VENDOR TO BUILD TABLETOPS,
TB-1	LOW TABLE BASE	FKG EQUIPMENT		-		CONTACT FKG EQUIPMENT 888-683-911 / INFO@FKGEQUIPMENT.COM
TB-2	HIGH TABLE BASE	FKG EQUIPMENT		-		CONTACT FKG EQUIPMENT 888-683-911 / INFO@FKGEQUIPMENT.COM
TB-3	ADA TABLE BASE	FKG EQUIPMENT	MODEL NO. FKG - JM9042-G			CONTACT FKG EQUIPMENT 888-683-911 / INFO@FKGEQUIPMENT.COM
CH-1	LOW CHAIR	FKG EQUIPMENT		-		CONTACT FKG EQUIPMENT 888-683-911 / INFO@FKGEQUIPMENT.COM
CH-2	HIGH STOOL	FKG EQUIPMENT		-	BLUE WHITE	CONTACT FKG EQUIPMENT 888-683-911 / INFO@FKGEQUIPMENT.COM

SIGNAGE SCHEDULE

NAME	SOURCE	SIZE	COMMENTS
OUR STORY SIGN	"BLAZING VIEW" FOR SIGN + "RECYCLING THE PAST" FOR WOOD FRAME		RECLAIMED WOOD/WAINSCOT RECYCLING THE PAST
DISPLAY BOARDS	GC PROVIDED CHALK BOARD MATERIALS + "RECYCLING THE PAST" FOR WOOD FRAME	2' X 4' CHALK BOARD	RECLAIMED WOOD/WAINSCOT RECYCLING THE PAST
PINEAPPLE LAND SIGN			3'-3" X 5'-10" PLYWOOD SIGN W/ 1X2 HEMLOCK WOOD TRIM REFER TOP A-400 FOR DETAILS
MENU BOARD	GC PROVIDED CHALK BOARD MATERIALS + "RECYCLING THE PAST" FOR WOOD FRAME		REFER TO INTERIOR ELEVATIONS FOR EXACT DIMENSIONS
WAVE SIGN	FKG + RECYCLING THE PAST FOR WOOD FRAME	2' X 4'	PAINT BEHIND GLASS BIG SURF. PLEASE NOTE DIMENSIONS OF FRAME ON THE ELEVATIONS.
EXTERIOR SIGN			PLEASE WORK WITH YOUR PLAYA BOWLS CONSTRUCTION MANAGER
UNDER CONSTRUCTION GRAPHIC	BLAZING VISUALS – SCOTT@BLAZINGVISUALS.COM	CUSTOM, CONTACT BLAZING	MUST BE INSTALLED AT OR PRIOR TO CONSTRUCTION START. PLEASE WORK WITH YOUR PLAYA BOWLS CM AND BLAZING VISUALS.
HANGING PLAYA BOWLS LOGO (INTERIOR)	BLAZING VISUALS – SCOTT@BLAZINGVISUALS.COM	STANDARD	CONTACT: SCOTT@BLAZINGVISUALS.COM
KNEE WALL METAL PHOTOS	SOURCE: CHRIS SPEIGAL - CHRISSPIEGEL09@GMAIL.COM	2' X 4'	PLEASE CONTACT CHRIS SPEIGAL DIRECTLY TO ORDER: CHRISSPIEGEL09@GMAIL.COM
PERMANENT EXTERIOR DOOR AND WINDOW DECALS	SOURCE: BLAZING VISUALS – SCOTT@BLAZINGVISUALS.COM	CUSTOM, CONTACT BLAZING	INCLUDES PERMANENT BLUE BANNERS ON STORE FRONT AND DECAL LOGO ON FRONT DOOR. PLEASE WORK WITH BLAZING VISUALS.

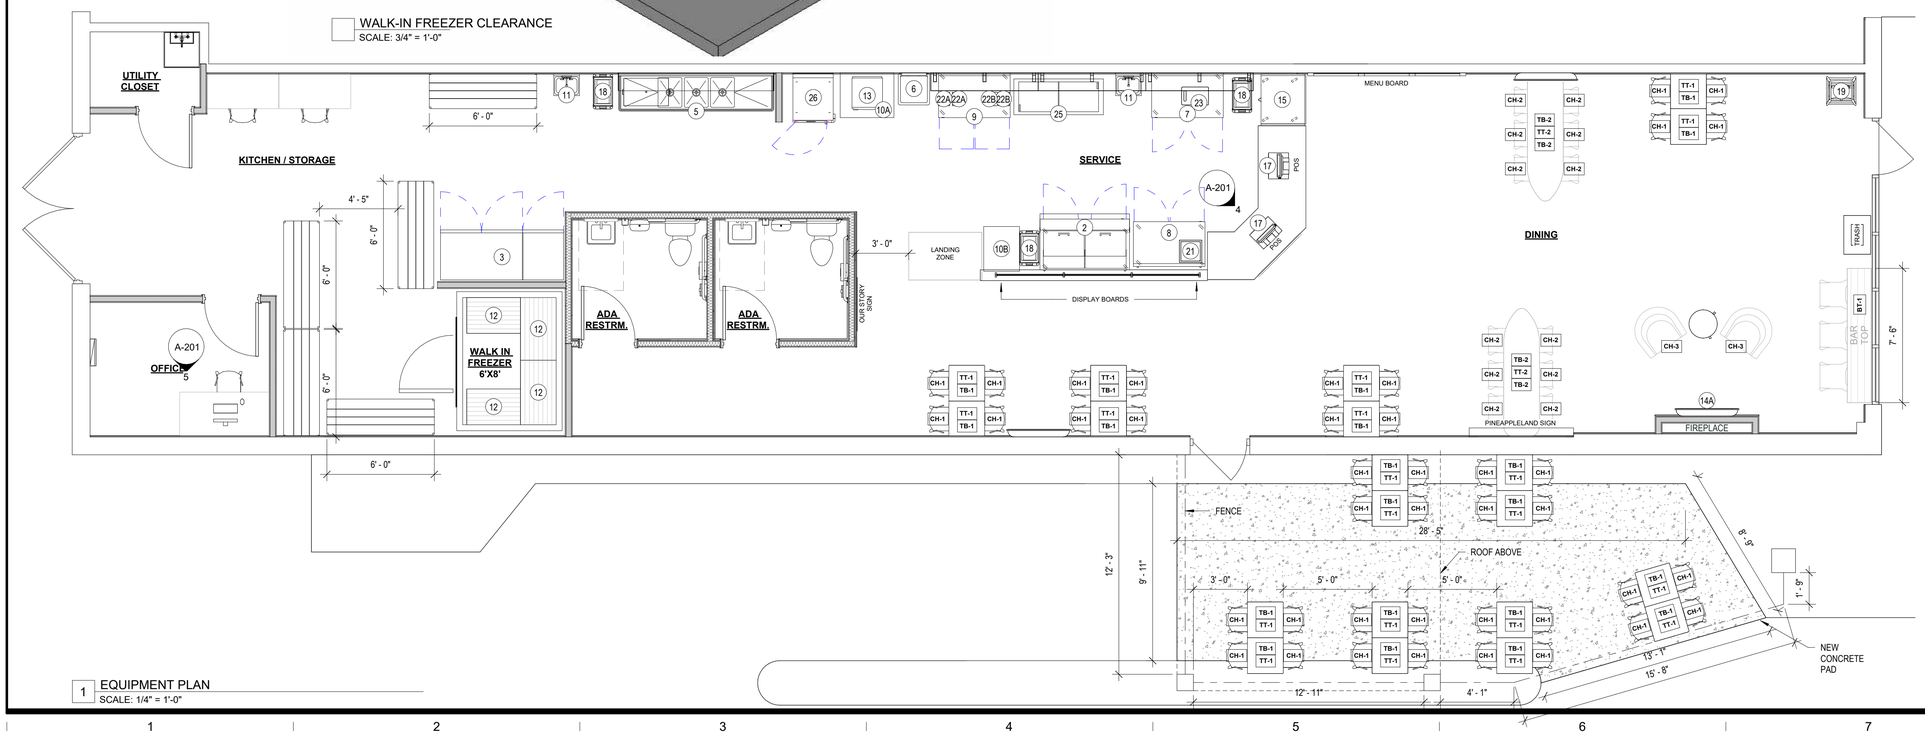

1 EQUIPMENT PLAN
SCALE: 1/4" = 1'-0"

GRA DESIGN STUDIO
GREGORY RALPH ARCHITECT
1924 ROUTE 22 EAST
BOUND BROOK, NJ 08805
TEL: 908 731 1626
GREG@GRALPHARCHITECT.COM

LICENSED IN 35 STATES AND COUNTING

COPYRIGHT Gregory Ralph, Architect

Gregory Ralph
OHIO
NOT VALID FOR BUILDING UNLESS SIGNED AND SEALED BY ARCHITECT

LICENSE #: ARC.2118326
EXPIRATION: 12/31/27

I HEARBY CERTIFY THAT THESE DOCUMENTS WERE PREPARED OR APPROVED BY ME, AND THAT I AM A DULY LICENSED PROFESSIONAL ARCHITECT UNDER THE LAW OF THE THIS STATE.

RELEASE TYPE:

EXISTING CONDITIONS	
SCHEMATIC DESIGN	
DESIGN DEVELOPMENT	
PROGRESS PRINT	
FULL RELEASE	

ISSUED TO:

NO.	DESCRIPTION	DATE

DESIGNED BY:	JG	DRAWN BY:	VV
CHECKED BY:	JG	APPROVED BY:	JG
PROJECT #:			STQ-1411-0925

PROJECT:
PLAYA BOWLS ROCKY RIVER, OH

19575 Detroit Rd
Rocky River, OH 44116

SCALE: As indicated

DRAWING TITLE:
EQUIPMENT PLAN

SHEET:
A-103

C:\Users\John\Greg\VCON - GRA Dropbox\Studio Q\Playa Bowls\Rocky River OH\03- Drawings & PDF\2. Revit\Playa Bowls - Rocky River, OH OUTDOOR SEATING.rvt

4/15/2026 2:58:49 PM