


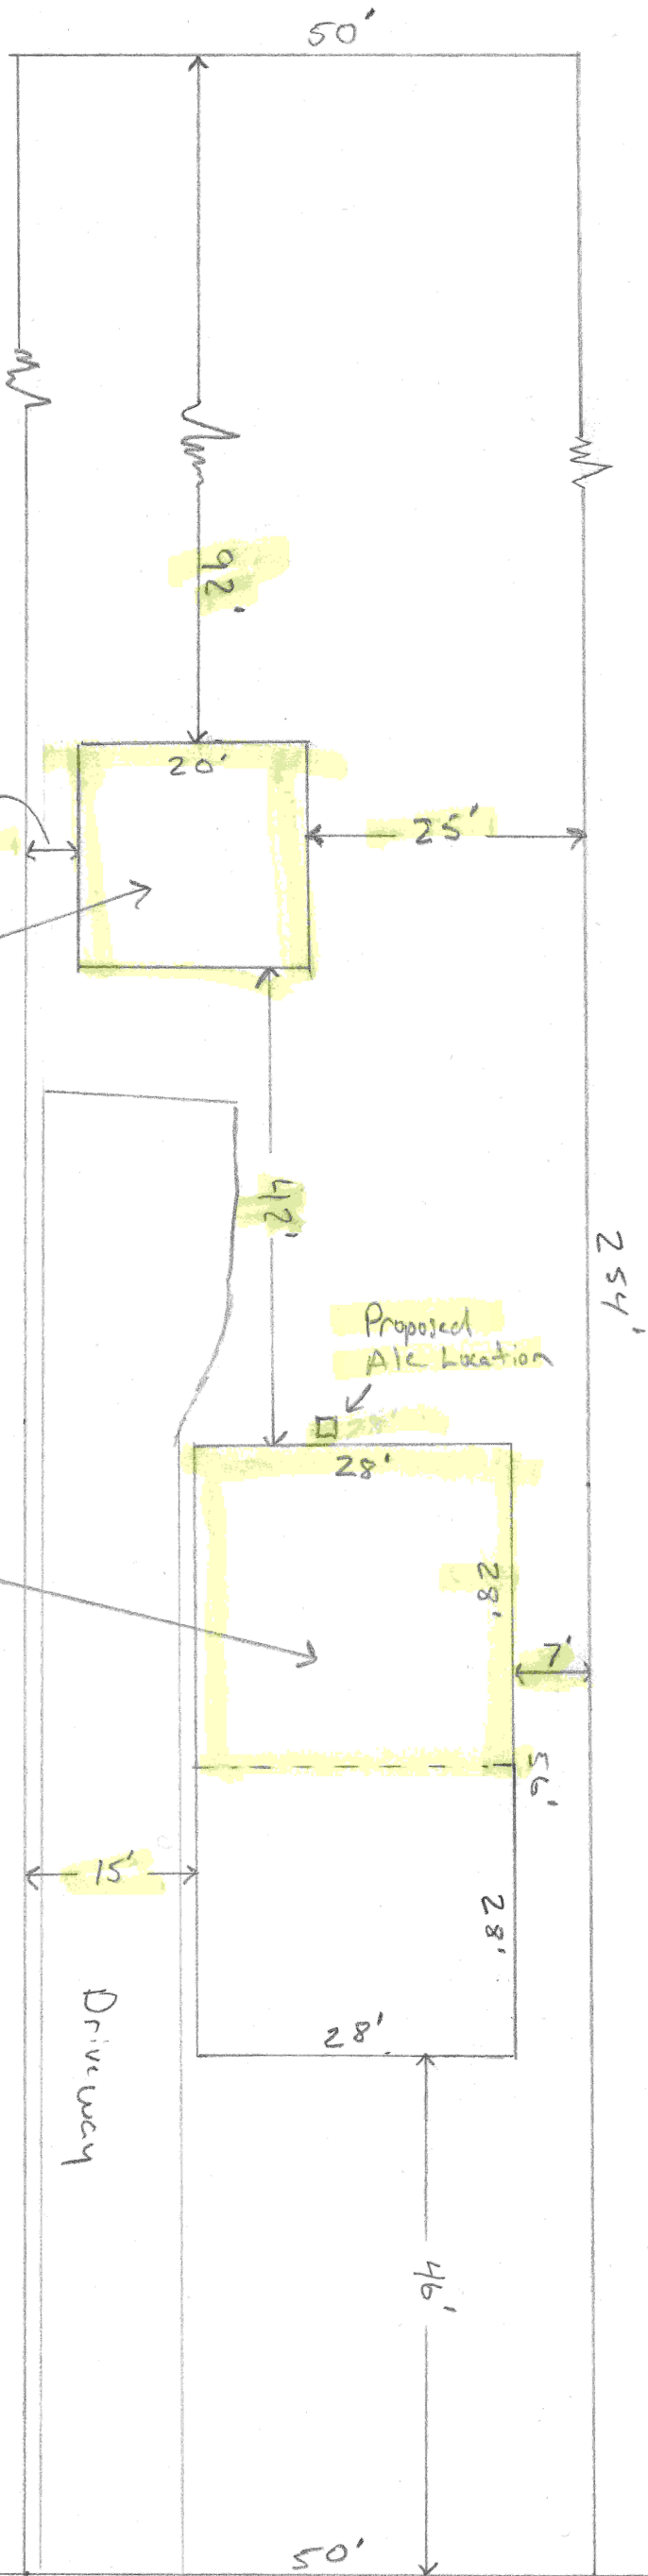

Proposed
Garage

Proposed
Addition

Driveway



S-7.1

SHEET:

SCALE:

DATE:
7/29/2026

DRAWINGS PROVIDED BY:

Casamento Addition
1166 Homeland Dr
Rocky River, 44116

REVISION TABLE			
NUMBER	DATE	REVISED BY	DESCRIPTION