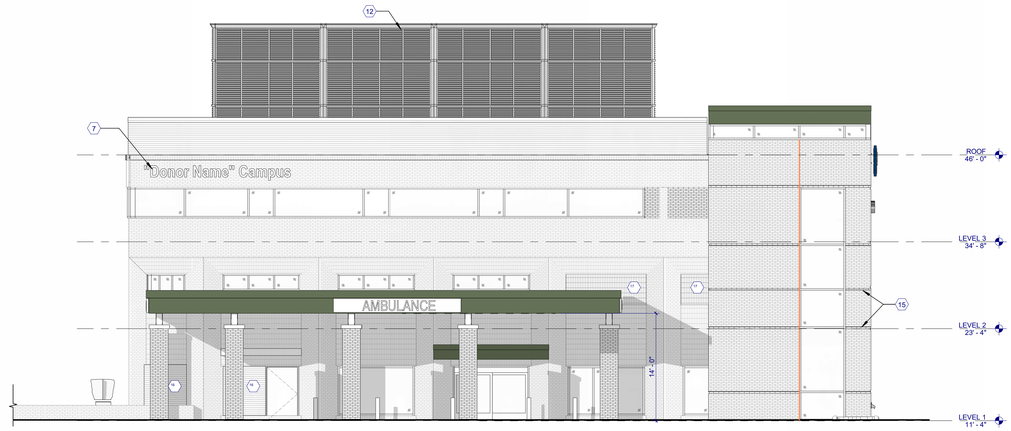

3 EXTERIOR ELEVATION - SOUTH

SCALE: 1/8" = 1'-0"

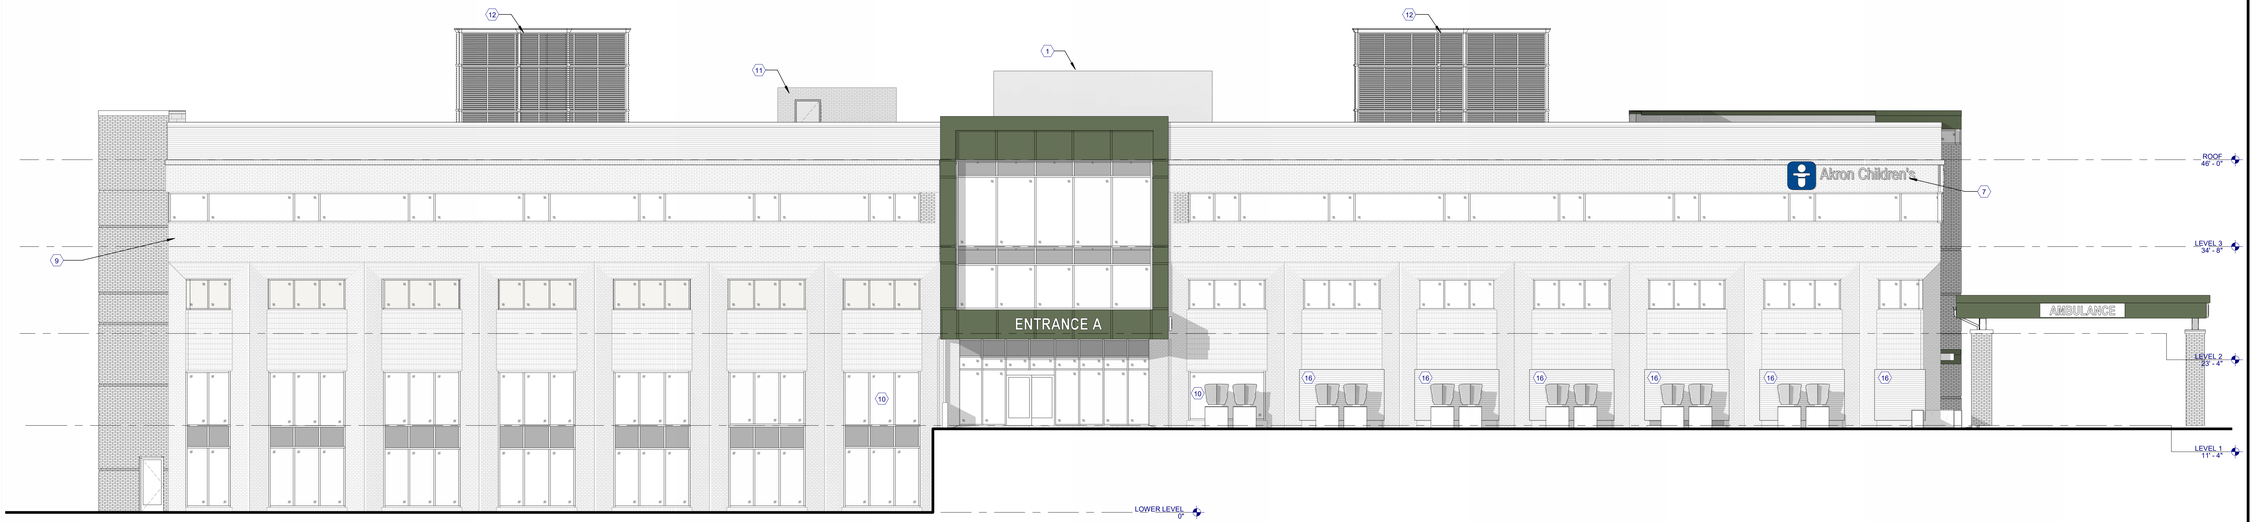

1 EXTERIOR ELEVATION - WEST

SCALE: 1/8" = 1'-0"

CODED NOTES

NOTE: ALL CODED NOTES MAY NOT APPEAR ON EVERY SHEET

1	EXISTING AHU
2	HOSE BIB. COORDINATE WITH PLUMBING DRAWINGS.
3	KNOX BOX. EXACT LOCATION TO BE CONFIRMED WITH AHJ AND FIRE DEPT.
4	GAS METER. COORDINATE WITH EXACT LOCATION AND ORIENTATION
5	EMERGENCY SPRINKLER OVERFLOW DISCHARGE. COORDINATE WITH PLUMBING DRAWINGS.
6	APPROXIMATE LOCATION OF MRI QUENCH VENT & SPLASH SHEILD - COORDINATE WITH MECHANICAL & VENDOR DRAWINGS.
7	EXTERIOR SIGNAGE - REFER TO DETAILS.
8	ROOF TOP UNIT - REFER TO MECHANICAL DRAWINGS.
9	CAMERA - REFER TO TECHNOLOGY DRAWINGS.
10	2 HOUR RATED GLAZING (90 MIN.)
11	EXISTING PENTHOUSE TO REMAIN
12	SCREEN WALL ATTACHED TO MECHANICAL UNITS - REFER TO SPECIFICATIONS FOR FURTHER INFORMATION.
13	ROOF OVERFLOW DRAIN OUTLET - COORDINATE WITH PLUMBING DRAWINGS.
14	MASONRY INFILL - MATCH EXISTING BRICK PANELS - REFER TO DETAILS.
15	BRICK REVEAL - REFER TO DETAIL.
16	DECORATIVE METAL PANEL INFILL - REFER TO DETAILS
17	BRICK INFILL

GENERAL NOTES

1. REFER TO PROJECT MANUAL FOR SPECIFIC INFORMATION RELATED TO EXTERIOR VISION GLAZING, SPANDREL GLAZING, AND TEMPERED GLAZING.
2. REFER TO FLOOR PLANS AND WALL SECTIONS FOR ADDITIONAL INFORMATION RELATED TO EXTERIOR FRAME TYPES SHOWN HERE. INTERIOR FRAME TYPES ARE IDENTIFIED IN THE A7 SERIES.
3. PROVIDE SPANDREL INSULATION AT ALL LOCATIONS OF SPANDREL GLAZING. PROVIDE BACKPANS AT ALL LOCATIONS WHERE INTERIOR FINISHES ARE NOT IDENTIFIED TO CONCEAL INSULATION. BACKPAN COLOR TO MATCH FRAME FINISH UNO.
4. REFER TO DOOR SCHEDULE (A8 SERIES) FOR ADDITIONAL INFORMATION RELATED EXTERIOR DOORS SHOWN HERE.
5. COORDINATE ALL THROUGH-WALL PENETRATIONS WITH MEP DRAWINGS.

LEGEND

- EXTERIOR VISION GLAZING (IG-1 UNO)
- EXTERIOR SPANDREL GLAZING (IG-2 UNO)
- EXTERIOR TEMPERED GLAZING (IG-1 UNO)
- FACE BRICK - TYPE 1 (MATCH EXISTING) ALL EXISTING BRICK TO REMAIN UNCHANGED UNLESS NOTED OTHERWISE
- CMU - TYPE 1
- FORMED METAL PANELS (CORRUGATED)
- METAL COMPOSITE MATERIAL WALL PANELS
- FRAME TYPE TAG
  - CW7 — TYPE & SIZE (EXAMPLE: CURTAIN WALL 7")
  - 1 — TYPE DESIGNATION (IF APPLICABLE)
- BRICK EXPANSION JOINT, TYP. (E.J.)

HASENSTAB ARCHITECTS
AKRON - CLEVELAND - PITTSBURGH
330.434.4464
www.hasenstabinc.com

CHMCA ROCKY RIVER HEALTH CENTER

20220 CENTER RIDGE ROAD
ROCKY RIVER, OHIO 44116

Akron Children's

PRELIMINARY
NOT FOR CONSTRUCTION
DATE: 03/16/2026

ISSUE / REVISION		DATE
A	SCHEMATIC DESIGN	02/19/2026

PROJECT NO. 26002.000 (A-25079)

EXTERIOR ELEVATIONS

A4-1

NO.

© 2026

FILE: Autodesk Docs://26002.000 - CHMCA ROCKY RIVER HEALTH CENTER/26002.000_CHMCA ROCKY RIVER HC_R26.rvt
DATE: 3/17/2026 5:50:38 PM

2 EXTERIOR ELEVATION - NORTH

SCALE: 1/8" = 1'-0"

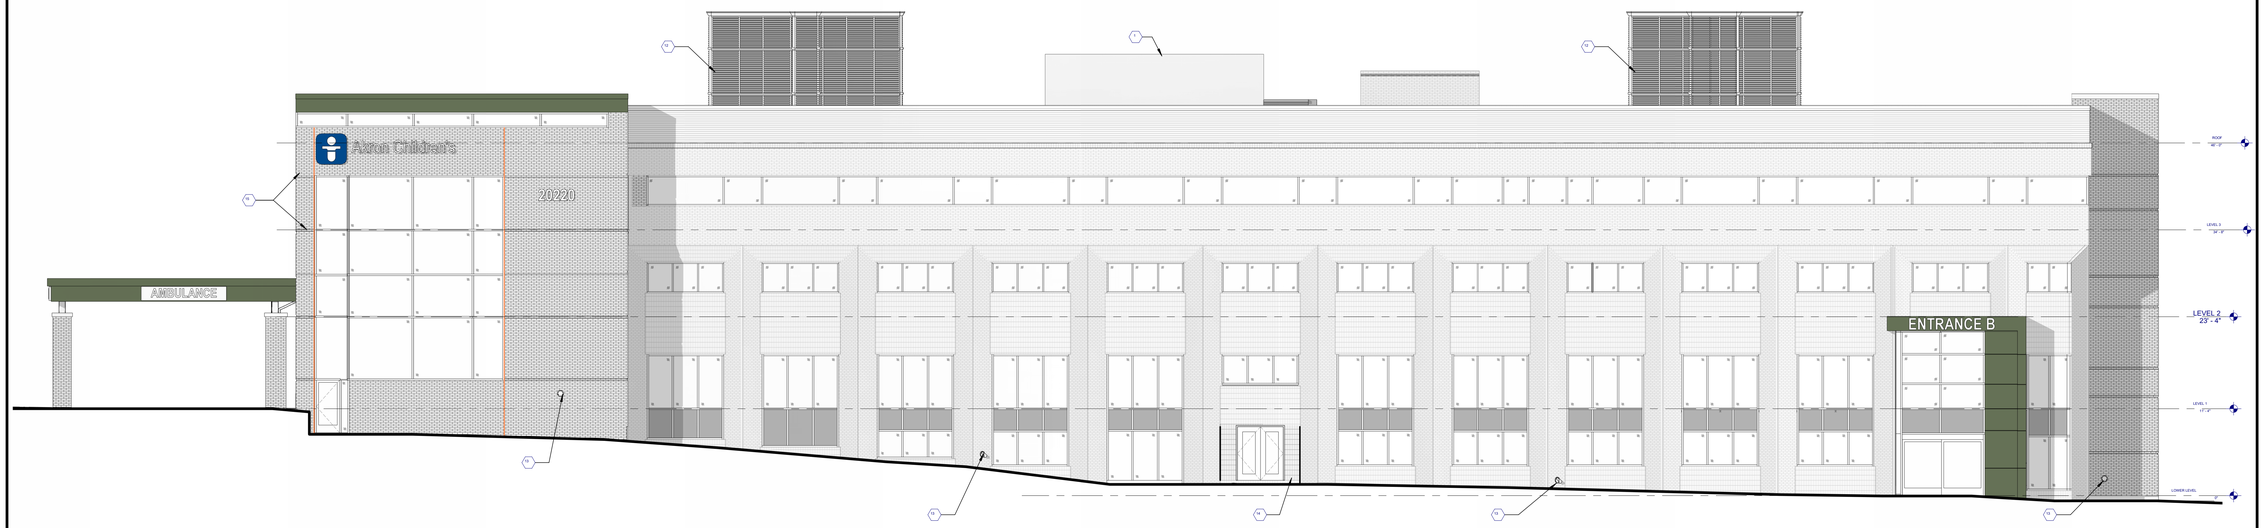

1 EXTERIOR ELEVATION - EAST

SCALE: 1/8" = 1'-0"

CODED NOTES

NOTE: ALL CODED NOTES MAY NOT APPEAR ON EVERY SHEET

1	EXISTING AHU
2	HOSE BIB, COORDINATE WITH PLUMBING DRAWINGS.
3	KNOX BOX, EXACT LOCATION TO BE CONFIRMED WITH AHJ AND FIRE DEPT.
4	GAS METER. COORDINATE WITH EXACT LOCATION AND ORIENTATION
5	EMERGENCY SPRINKLER OVERFLOW DISCHARGE. COORDINATE WITH PLUMBING DRAWINGS.
6	APPROXIMATE LOCATION OF MRI QUENCH VENT & SPLASH SHEILD - COORDINATE WITH MECHANICAL & VENDOR DRAWINGS.
7	EXTERIOR SIGNAGE - REFER TO DETAILS.
8	ROOF TOP UNIT - REFER TO MECHANICAL DRAWINGS.
9	CAMERA - REFER TO TECHNOLOGY DRAWINGS.
10	2 HOUR RATED GLAZING (90 MIN.)
11	EXISTING PENTHOUSE TO REMAIN
12	SCREEN WALL ATTACHED TO MECHANICAL UNITS - REFER TO SPECIFICATIONS FOR FURTHER INFORMATION.
13	ROOF OVERFLOW DRAIN OUTLET - COORDINATE WITH PLUMBING DRAWINGS.
14	MASONRY INFILL - MATCH EXISTING BRICK PANELS - REFER TO DETAILS.
15	BRICK REVEAL - REFER TO DETAIL.
16	DECORATIVE METAL PANEL INFILL - REFER TO DETAILS
17	BRICK INFILL

GENERAL NOTES

1. REFER TO PROJECT MANUAL FOR SPECIFIC INFORMATION RELATED TO EXTERIOR VISION GLAZING, SPANDREL GLAZING, AND TEMPERED GLAZING.
2. REFER TO FLOOR PLANS AND WALL SECTIONS FOR ADDITIONAL INFORMATION RELATED TO EXTERIOR FRAME TYPES SHOWN HERE. INTERIOR FRAME TYPES ARE IDENTIFIED IN THE A7 SERIES.
3. PROVIDE SPANDREL INSULATION AT ALL LOCATIONS OF SPANDREL GLAZING. PROVIDE BACKPANS AT ALL LOCATIONS WHERE INTERIOR FINISHES ARE NOT IDENTIFIED TO CONCEAL INSULATION. BACKPAN COLOR TO MATCH FRAME FINISH UNO.
4. REFER TO DOOR SCHEDULE (A8 SERIES) FOR ADDITIONAL INFORMATION RELATED EXTERIOR DOORS SHOWN HERE.
5. COORDINATE ALL THROUGH-WALL PENETRATIONS WITH MEP DRAWINGS.

LEGEND

- EXTERIOR VISION GLAZING (IG-1 UNO)
- EXTERIOR SPANDREL GLAZING (IG-2 UNO)
- EXTERIOR TEMPERED GLAZING (IG-1 UNO)
- FACE BRICK - TYPE 1 (MATCH EXISTING) ALL EXISTING BRICK TO REMAIN UNCHANGED UNLESS NOTED OTHERWISE
- CMU - TYPE 1
- FORMED METAL PANELS (CORRUGATED)
- METAL COMPOSITE MATERIAL WALL PANELS
- FRAME TYPE TAG
  - CW2 — TYPE & SIZE (EXAMPLE: CURTAIN WALL 7")
  - 1 — TYPE DESIGNATION (IF APPLICABLE)
- BRICK EXPANSION JOINT, TYP. (E.J.)

HASENSTAB ARCHITECTS
AKRON - CLEVELAND - PITTSBURGH
330.434.4464
www.hasenstabinc.com

CHMCA
ROCKY RIVER HEALTH CENTER
20220 CENTER RIDGE ROAD
ROCKY RIVER, OHIO 44116

Akron Children's

PRELIMINARY
NOT FOR CONSTRUCTION
DATE 03/16/2026

ISSUE / REVISION		DATE
A	SCHEMATIC DESIGN	02/19/2026

PROJECT NO. 26002.000 (A-25079)

EXTERIOR ELEVATIONS

A4-2

NO.

© 2026

FILE: Autodesk Docs://26002.000 - CHMCA ROCKY RIVER HEALTH CENTER/26002.000_CHMCA ROCKY RIVER HC_R26.rvt
DATE: 3/17/2026 5:49:06 PM