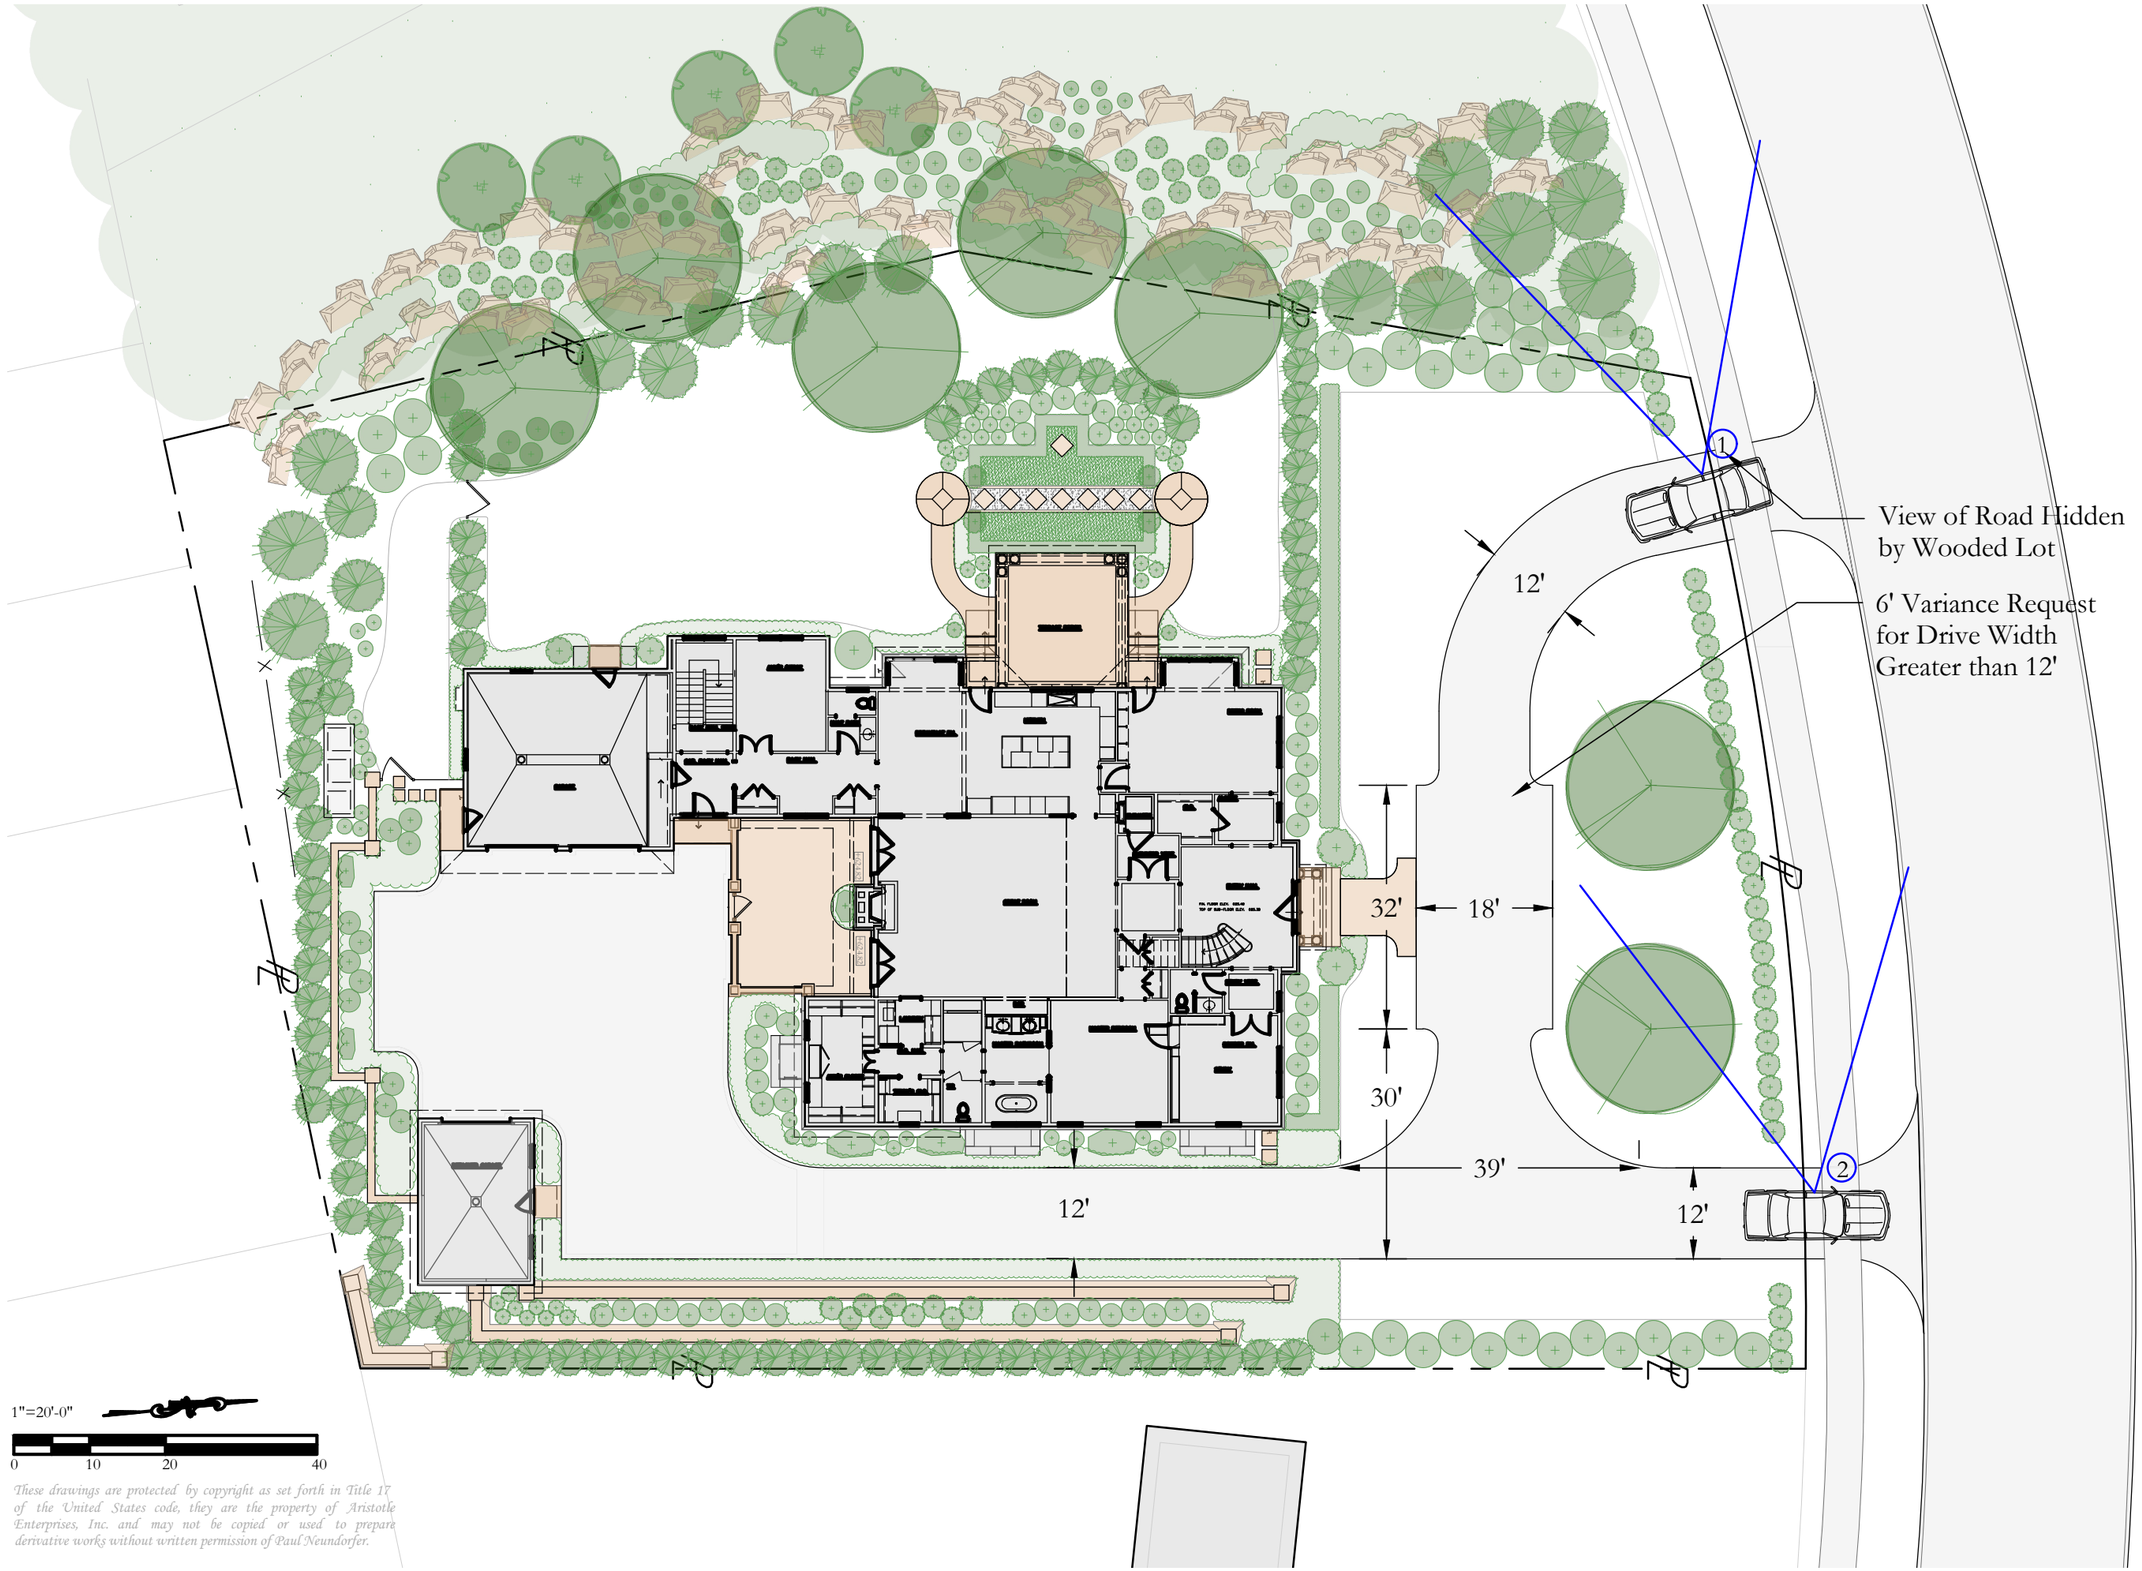

These drawings are protected by copyright as set forth in Title 17 of the United States code, they are the property of Aristotle Enterprises, Inc. and may not be copied or used to prepare derivative works without written permission of Paul Neundorfer.

DATES

18 December 2023

The Coyne Residence

21215 Avalon Dr.
Rocky River, OH 44116

Aristotle Design Group

LANDSCAPE ARCHITECTURE
P.O. BOX 665
NEWBURY, OHIO 44065

p 440 . 564 . 7600
f 440 . 564 . 7630
www.aristotledesigngroup.com

SCALE

1"=20'-0"

DRAWINGS

Planning & Zoning
Driveway Variance
Request

SL1.1