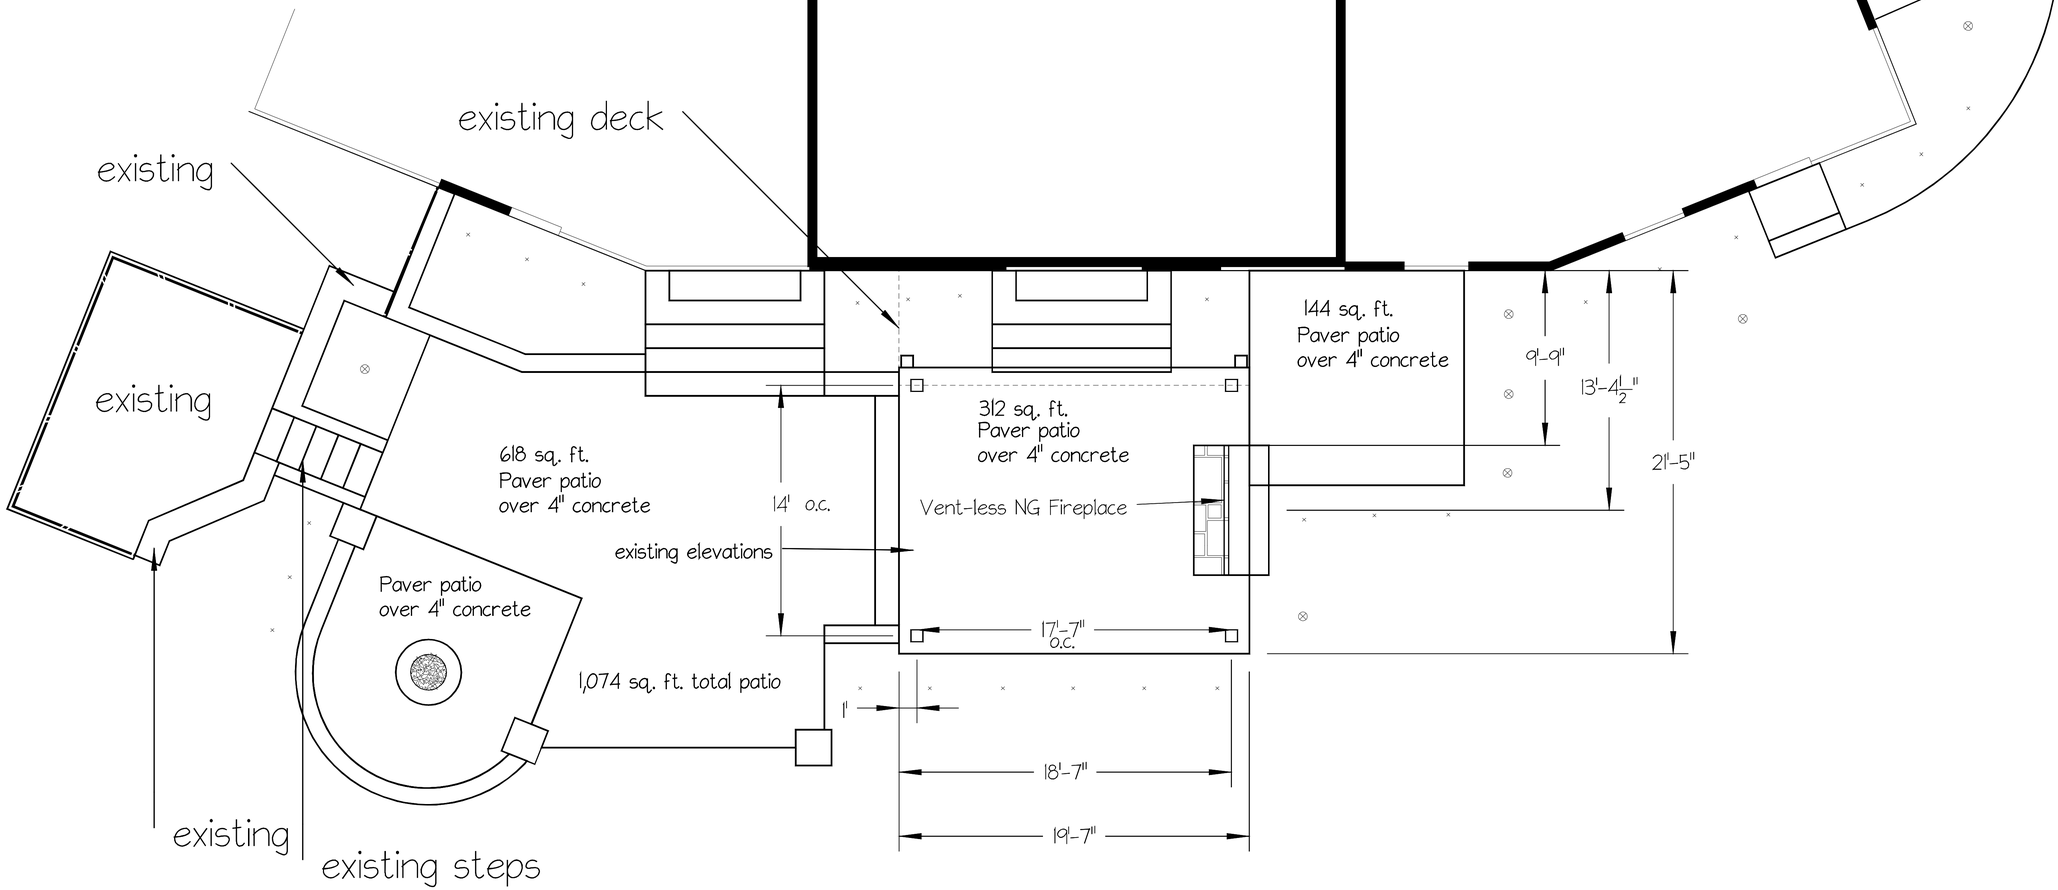

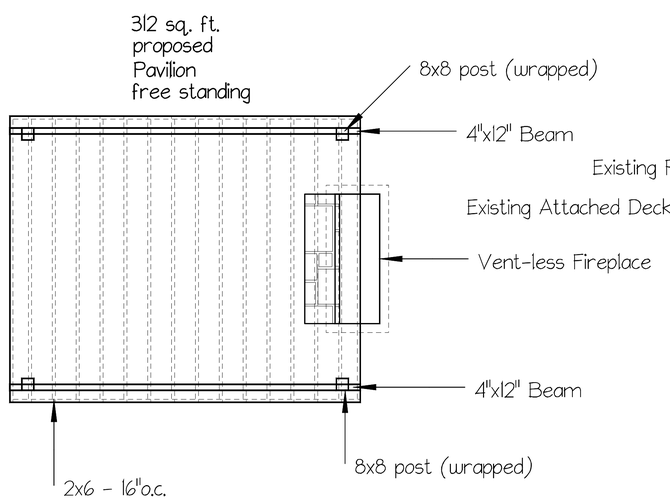

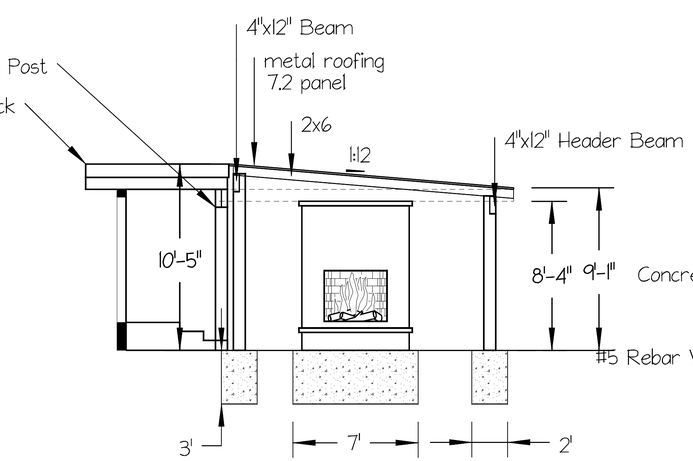

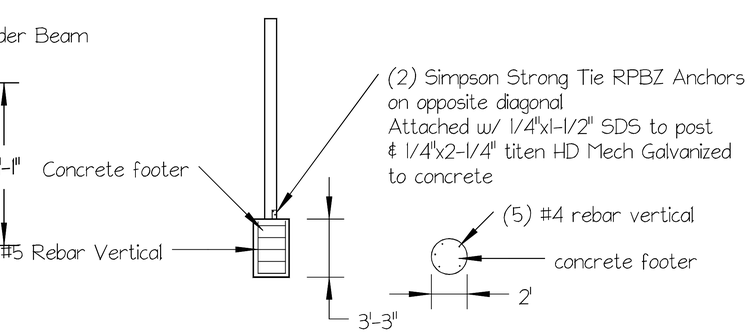

Concrete Pier Post Anchor

NOTES

No.	Date	Description

REVISIONS

MOSCARINO
LANDSCAPE + DESIGN

Swedenborg
Outdoor Living Space

Pavilion Dim
Patio/Pavilion/Fire
3252 Fairhill Dr

Rocky River

SCALE	1"=4'
DRAWN BY	BSW
CHECKED BY	
DATE	11/10/2025
DATE OF PRINT	11/10/2025

PROJECT NO. R125-A4

SHEET NO.