


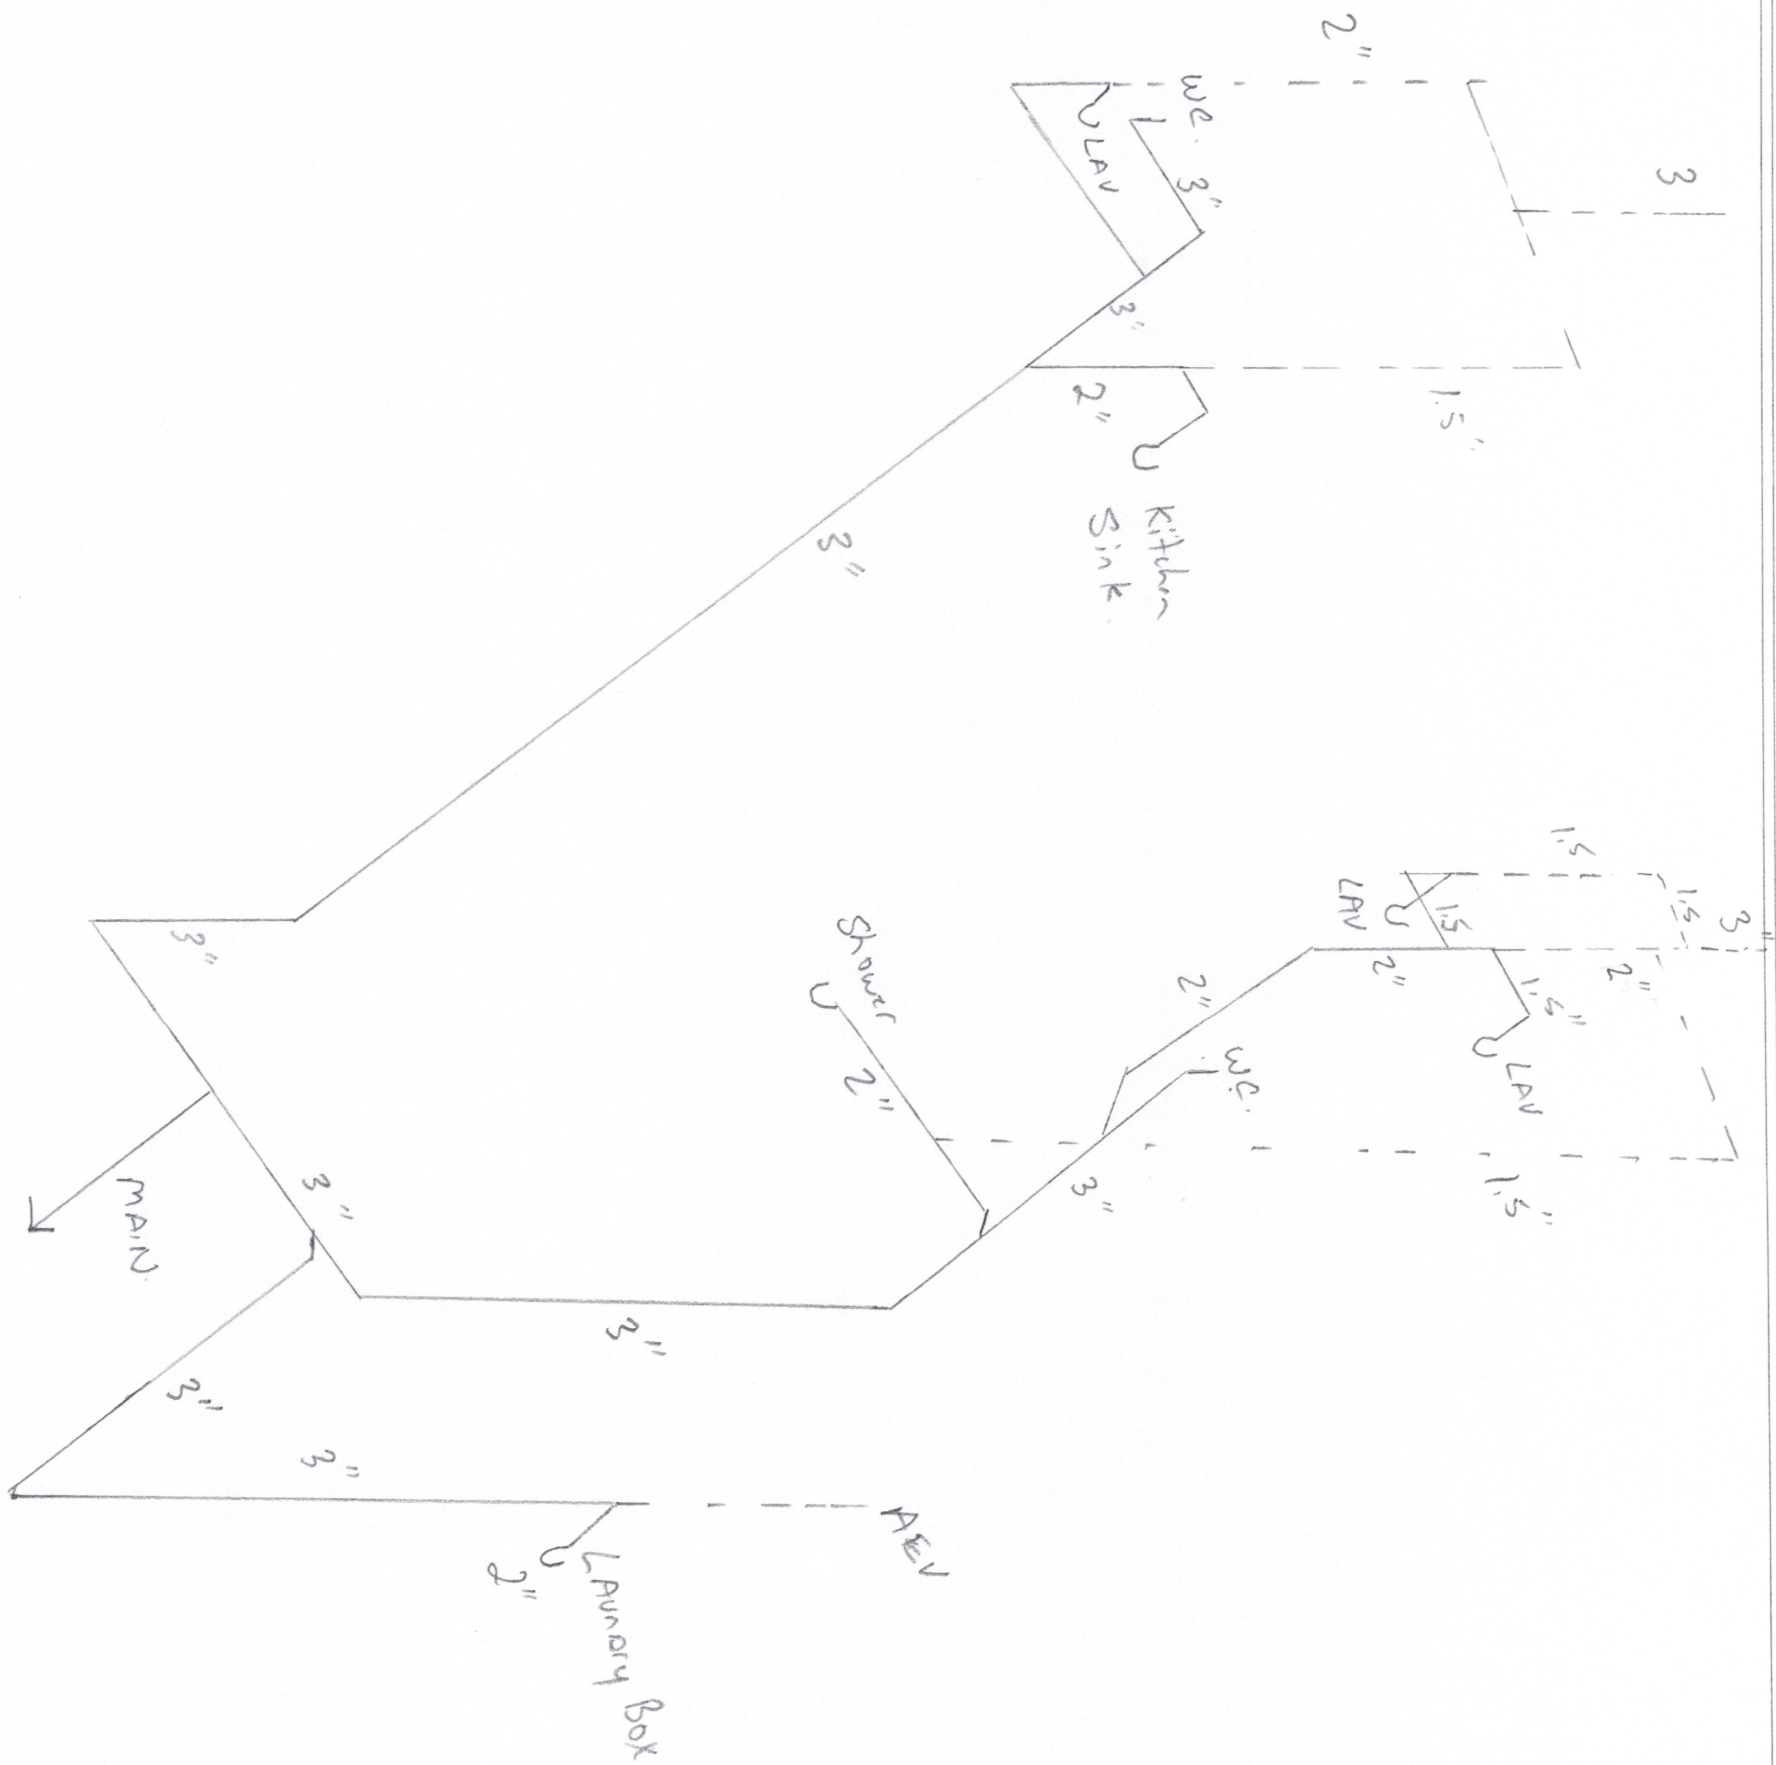

REVISION TABLE			
NUMBER	DATE	REVISED BY	DESCRIPTION

Casamento Addition
1166 Homeland Dr
Rocky River, 44116

DRAWINGS PROVIDED BY:

DATE:

7/29/2026

SCALE:

SHEET: