



South
Elevation 1



North
Elevation 2

- * General Notes
- Siding, D4 Standard Lap, Charter Oak, Costal Sage (whole house)
 - Roof, Match existing
 - Front shutters, Black
 - Windows, Match existing
 - Foundation Brick, Match existing as close as possible



West
Elevation 3

Future Screened in porch with Trex Decking to be completed now

REVISION TABLE	
NUMBER	DESCRIPTION




Casamento Addition
1166 Homeland Dr
Rocky River, 44116

DRAWINGS PROVIDED BY:

DATE:
7/30/2026

SCALE:

SHEET:
P-1

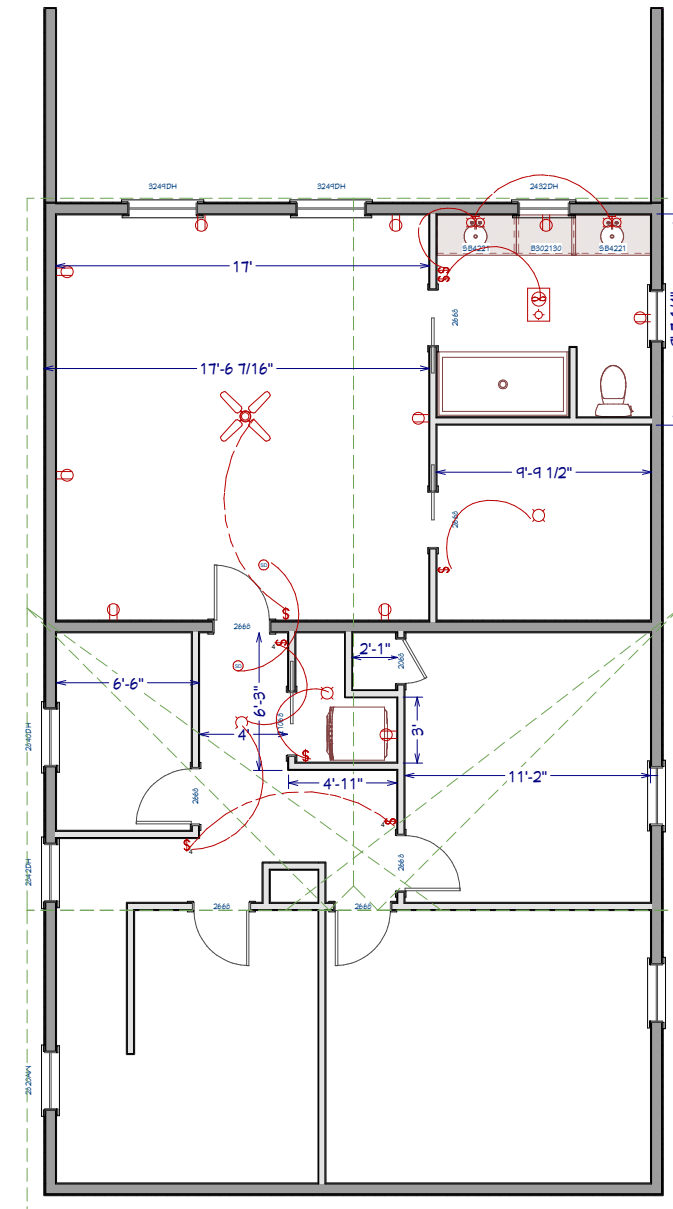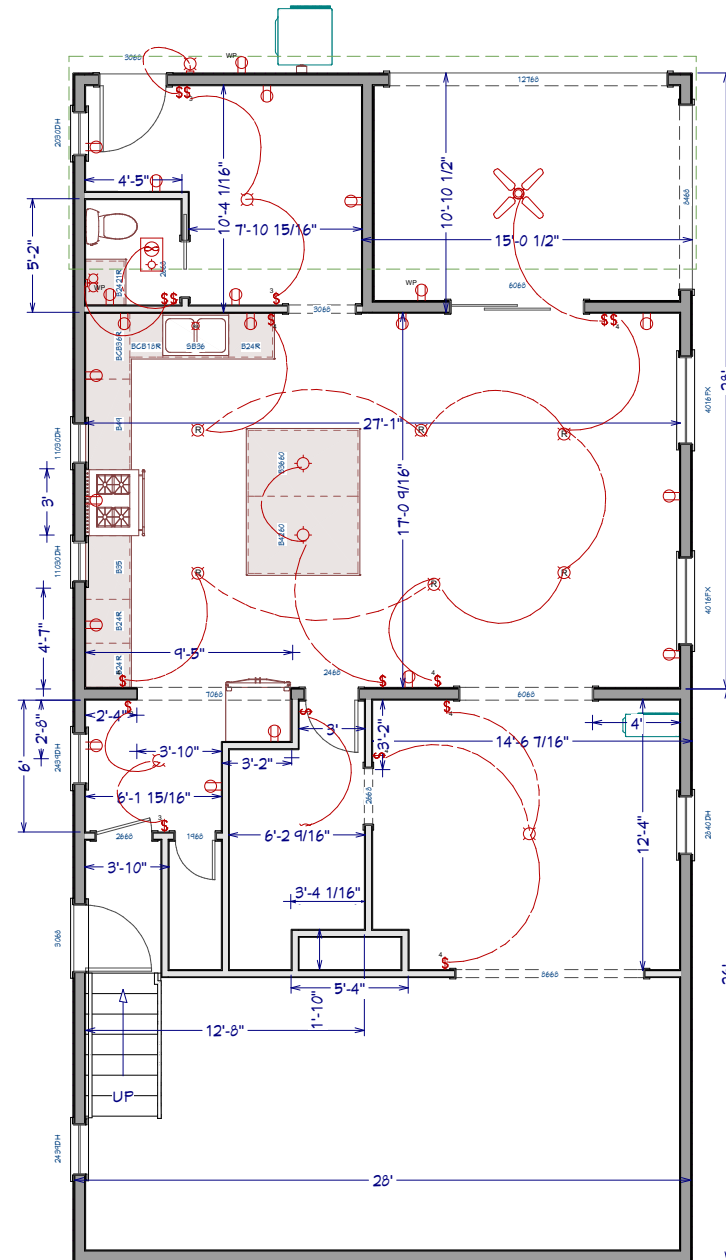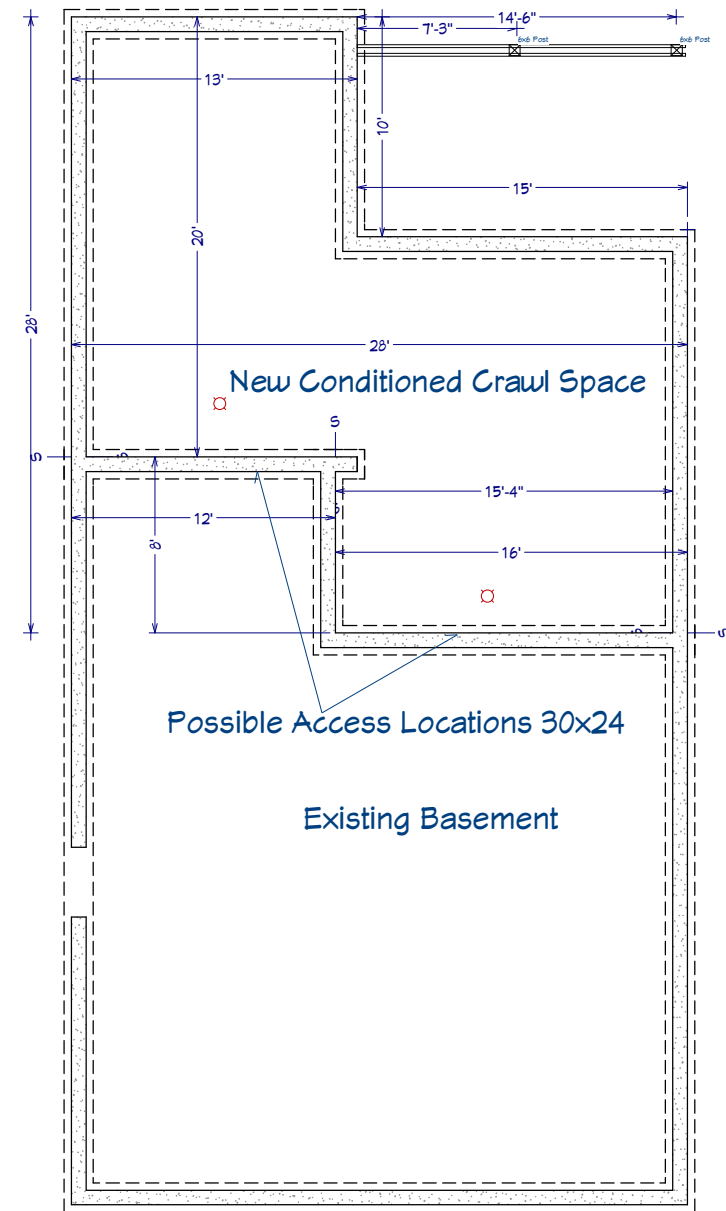

REVISION TABLE	
NUMBER	DATE

Casamento Addition
1166 Homeland Dr
Rocky River, 44116

DRAWINGS PROVIDED BY:

DATE:


7/30/2026

SCALE:


$$1/4" = 1'$$

SHEET:


P-2

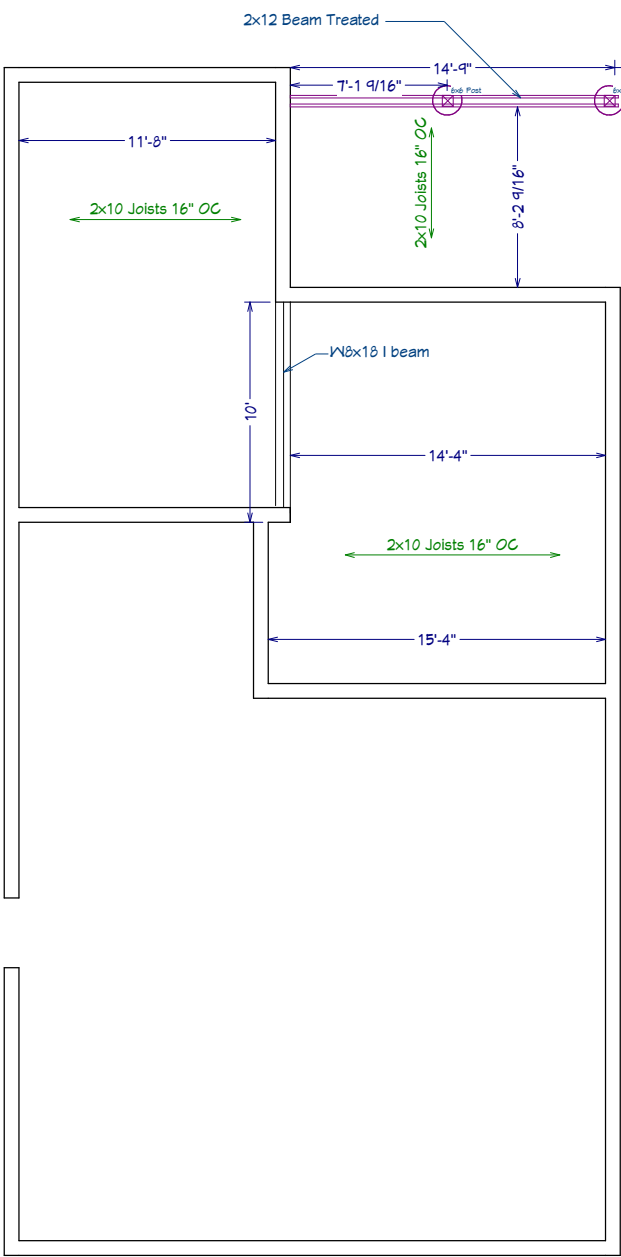

Basement Framing 1st Floor Bearing Detail

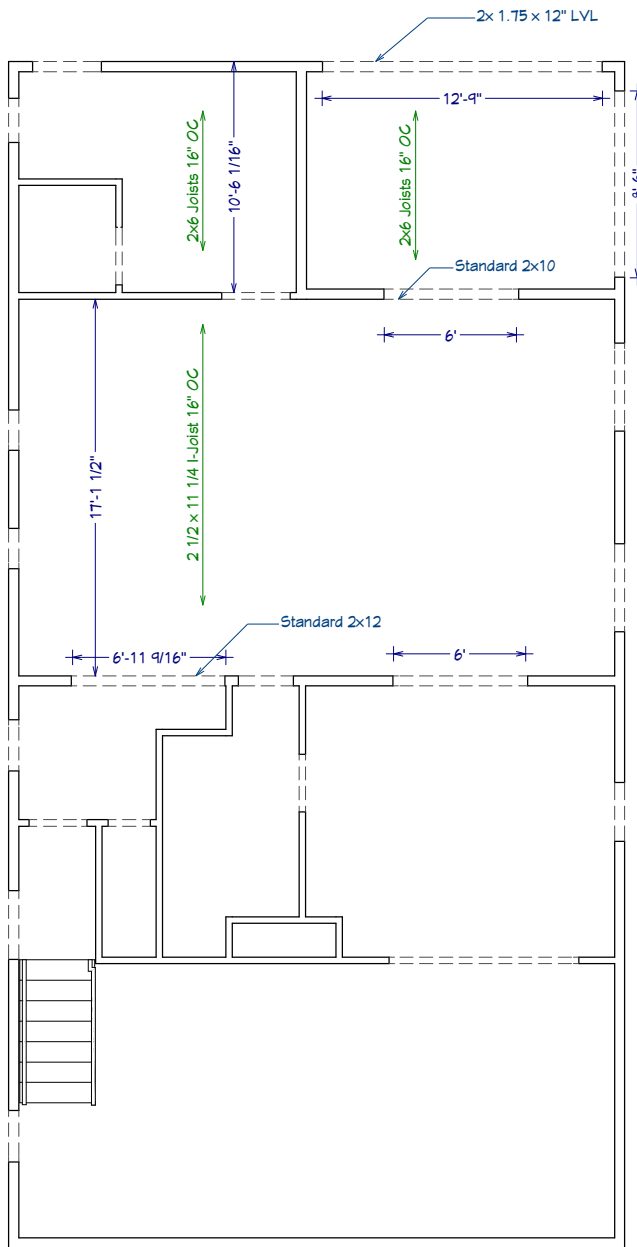

1st Floor Framing/ 2nd Floor Bearing Detail

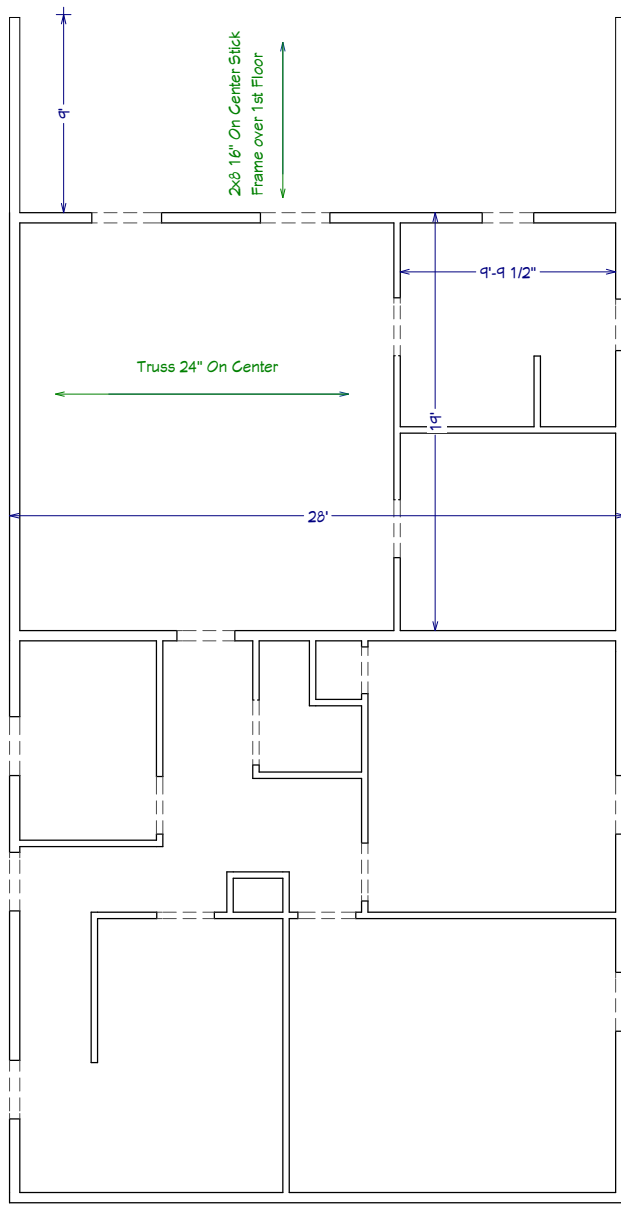

2nd Floor/Roof Framing

REVISION TABLE	
NUMBER	DATE


Casamento Addition
1166 Homeland Dr
Rocky River, 44116

DRAWINGS PROVIDED BY:


DATE:
7/30/2026

SCALE:
1/4"=1'


SHEET:
F-3.1

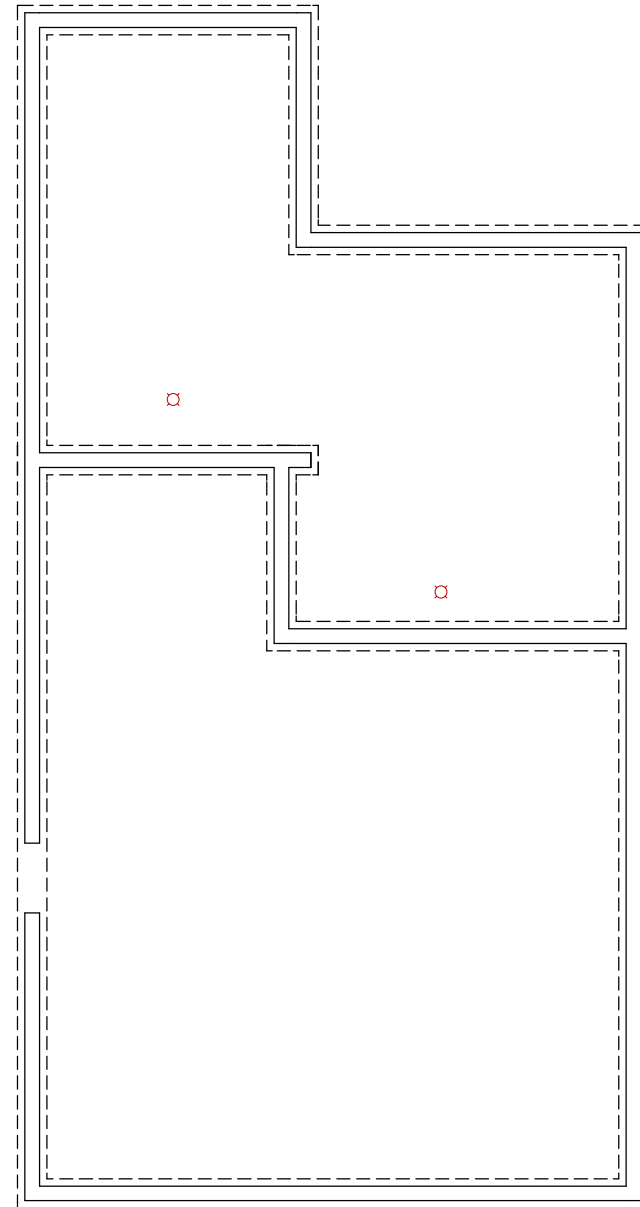

Electrical Plan View

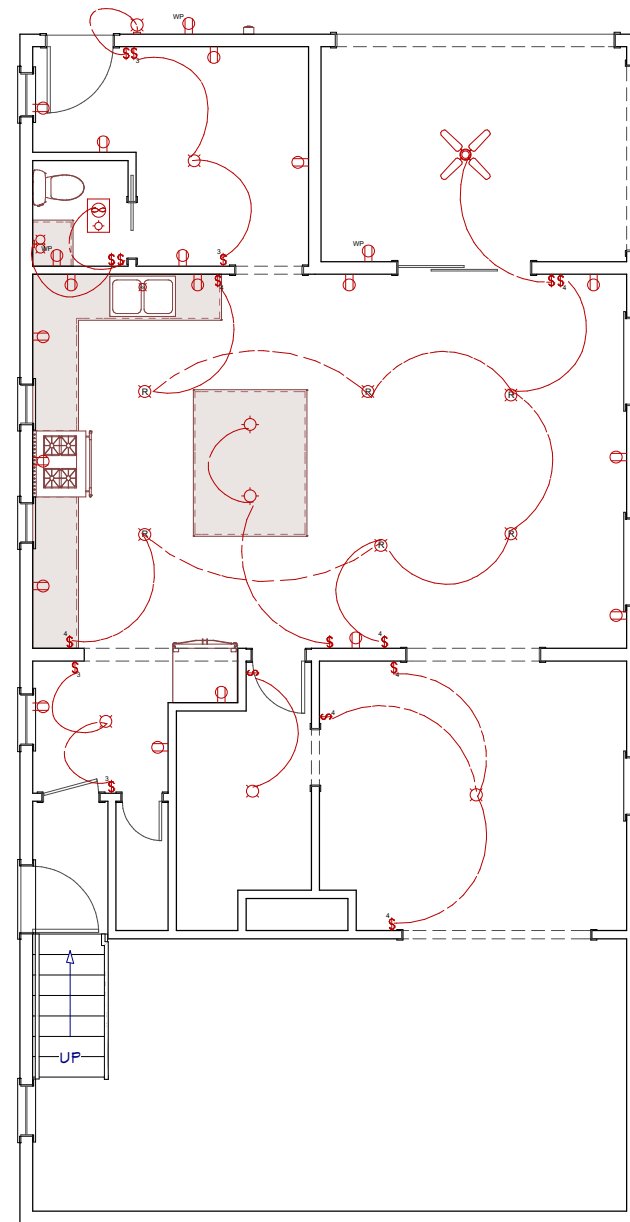

Electrical Plan View

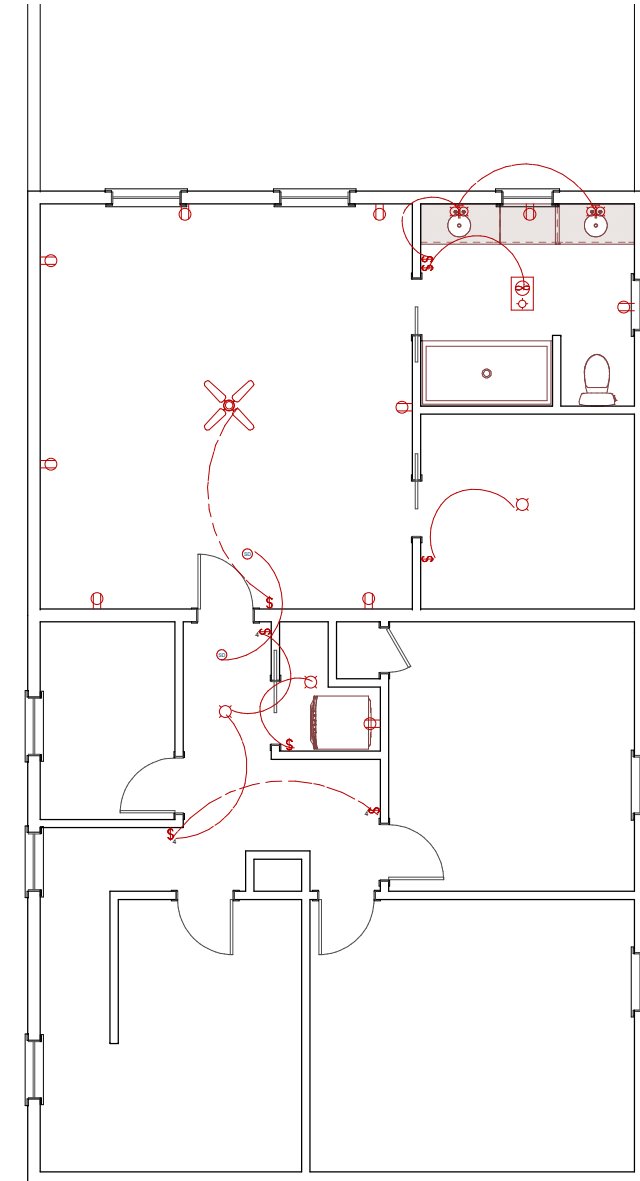

Electrical Plan View

REVISION TABLE	
NUMBER	DATE REVISY BY DESCRIPTION

Casamento Addition
1166 Homeland Dr
Rocky River, 44116

DRAWINGS PROVIDED BY:

DATE:







7/30/2026

SCALE:

$$1/4" = 1'$$

SHEET:

E-4.1

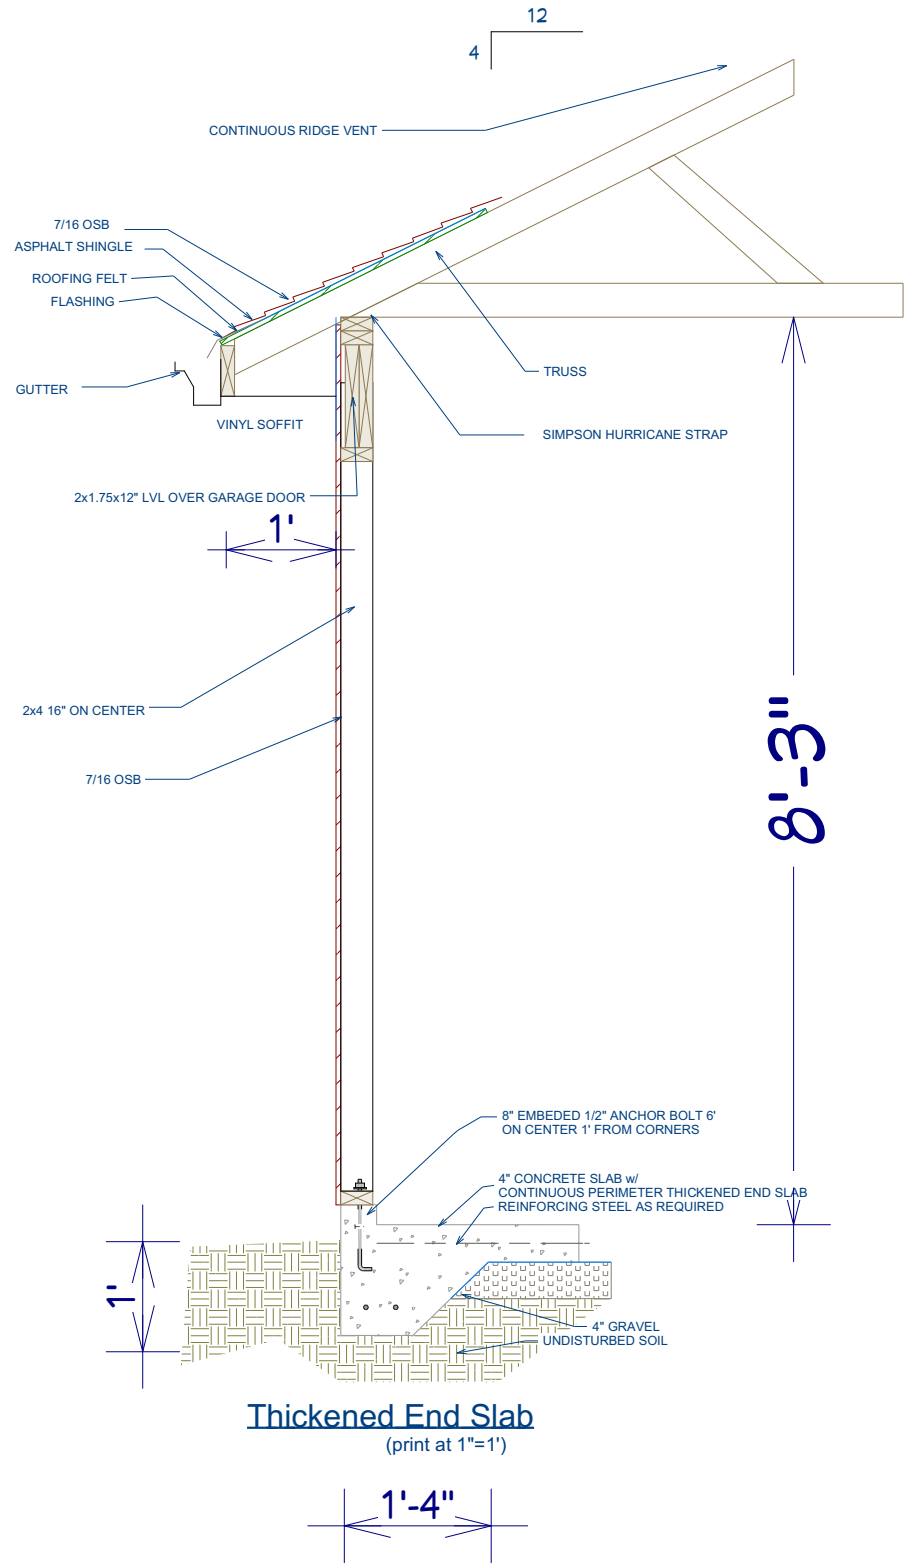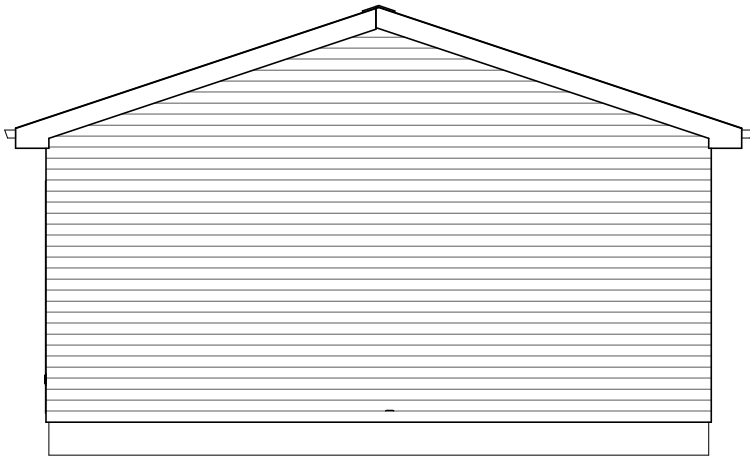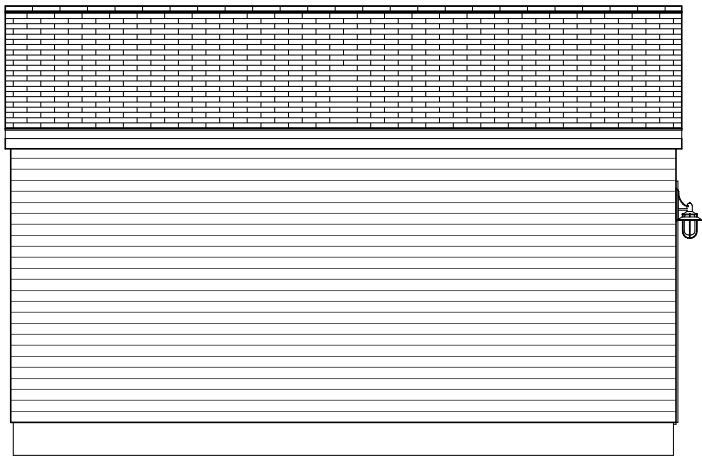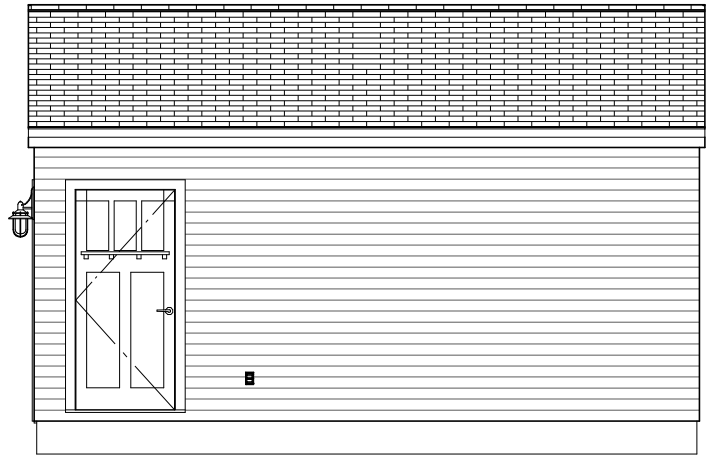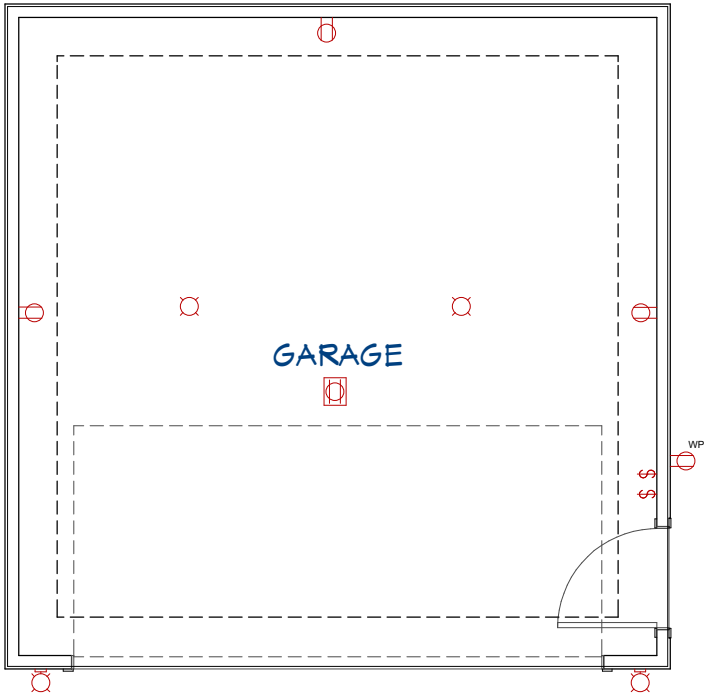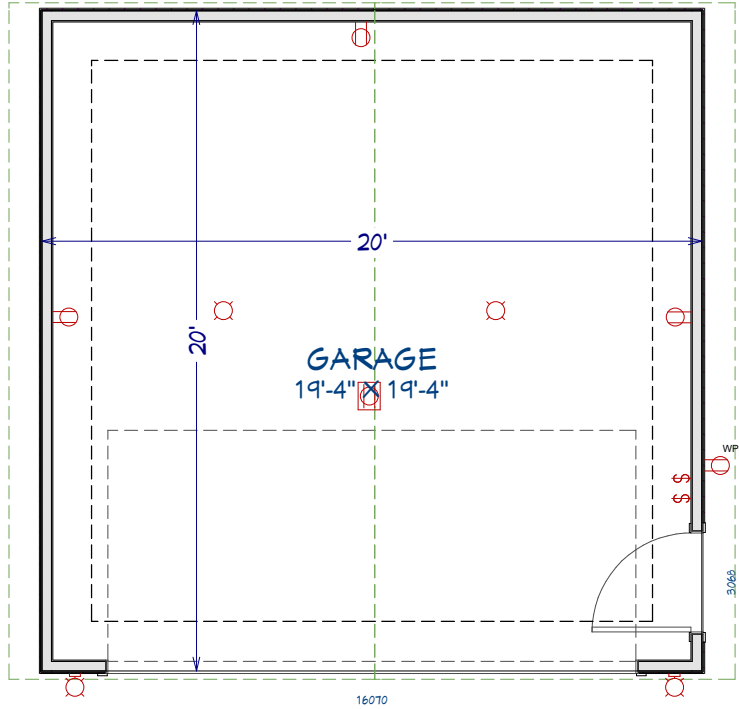

REVISION TABLE	
NUMBER	DATE

Casamento Addition
1166 Homeland Dr
Rocky River, 44116

DRAWINGS PROVIDED BY:

DATE:
7/30/2026

SCALE:

SHEET:

G-1

[illegible]